

ATLAS
OF
THE CITY OF
NEWARK

NEW JERSEY.

SCARLETT & SCARLETT.

ESTABLISHED 1845.

TELEPHONE 829.

E. E. BOND & CO.,

Real Estate and Fire Insurance,

LOANS ON MORTGAGES,

No. 791 Broad Street, Newark, N. J.

Renting and Collecting. Full Care of Estate.

Deeds and other Papers Carefully Drawn and Acknowledged.

Commissioner of Deeds. Notary Public.

WM. A. BIRD.

JOHN W. BIRD.

WM. A. BIRD & SON,

REAL ESTATE & FIRE INSURANCE AGENTS,

OFFICE, Nos. 771 and 773 BROAD STREET,

Dealers in Real Estate, Bonds and Mortgages, Rents Collected. Full

Charge of Estates. Loans for new Buildings a specialty

Residence 49 New St., NEWARK, N. J.

THEO. F. LEMASSEN.

THOS. R. DEVOR.

LEMASSEN & DEVOR,

REAL ESTATE

And Insurance Agents,

18 Clinton Street.

ESTABLISHED IN 1848

Telephone No. 195.

The Holbrook Printing Company,

Original Designs. Artistic Workmanship.

11 & 13 MECHANIC STREET,

NEWARK, N. J.

O. E. RUNYON,
Real Estate Broker

800 BROAD STREET,

TELEPHONE 822.

Newark, N. J.

Fine Residences, Business Property,
Farms, Building Lots,
Factories and Factory Plots.

Agent for the Roseville Park Tract.
Agent for the VanArsdale Estate Tract.
Agent for the Riker Tract.
Agent for the Buermann Tract.
Agent for the Wiseman Tract.

Rents Collected. Sales made at Auction. Insurance.
Loans. Western Farm Mortgages.

O. E. RUNYON, Broker,

Liverpool and London and Globe Building,

800 BROAD ST., NEWARK, N. J.



ESTABLISHED 1869.

A. L. CROSS,

REAL ESTATE AND MORTGAGES,

758 Broad St., Newark, N. J.,

36 PINE STREET, NEW YORK

EXCHANGING PROPERTY A SPECIALTY. RESIDENCE, MORRISTOWN, N. J.

HERMAN JOERSCHKE,

REAL ESTATE

—AND—

FIRE INSURANCE,

COR. HIGH ST. AND SPRINGFIELD AVE.,

NEWARK, N. J.

COLEMAN, & CO.,

No. 197 HALSEY STREET, NEWARK, N. J.,

BUYS AND SELLS ALL DESCRIPTIONS OF

Real Estate, Bonds and Mortgages.

Exchanges Improved Properties in all of the cities for Unimproved Building
Ground and other Real Estate.

S. J. MEEKER,

MALLEABLE, GREY IRON AND BRASS

FOUNDRIES

REFINED MALLEABLE

CASTINGS,

MADE FROM

AIR FURNACE

AND

CUPOLA.



SMALL

GREY IRON

CASTINGS

A SPECIALTY.

CLAY, SPRING AND OGDEN STREETS, NEWARK, N. J.

Office, No. 95 Clay Street.

Correspondence Solicited.

WILLIAM M. BAILEY,

Real Estate, Fire and Life Insurance,

OFFICE, 744 BROAD ST.,

Real Estate Bought and Sold and Exchanged. Rents
Collected and Houses Rented.

INSURANCE EFFECTED IN ALL FIRST-CLASS CO'S.

MONEY LOANED ON BOND AND MORTGAGE.

MICHAEL MEYER.

NATHAN MEYER

M. & N. MEYER'S

Sale and Exchange Stables,



No. 258 BANK STREET,

NEWARK, N. J.,

TELEPHONE 696.



150 to 200 First-Class Working and Driving Horses and Mules constantly on hand

N. J. Electrical Supply Co

Electrical Bells and Appliances,

Fine Electrical Instruments.

Houses wired for Electrical Gas Lighting.

Bells, Burglar Alarms, Hotel & House Annunciators

Medical Batteries made to order and repaired
at short notice. All work done by practical
and skilled Electricians.



FLOCKE & AUTENRIETH,

235 Washington Street,

Newark, N. J.

N. B.—We make a Specialty of Blasting.

J. Wooten Jackson, Treas.
NEWARK AWNING DEPOT.
J. W. Lyon, Sec'y.

JACKSON AWNING CO.

MANUFACTURERS OF
AWNINGS,
TENTS, FLAGS, BANNERS.

FLOOR CRASH
& CANOPIES
TO LET. HORSE, TRUCK & WAGON
COVERS

DECORATIONS
FOR
BALLS, PARTIES
& RECEPTIONS.

167 MARKET STREET, NEWARK, N. J.

Orders by Mail will Receive Prompt Attention. (BET. BROAD & HALSEY STS.)

B. F. CRANE,
REAL ESTATE,
BUSINESS & INSURANCE AGENT,

No. 494 Broad Street,

Oraton Hall Building, NEWARK, N. J.

Careful Attention Given to the Sale, Exchange,
and Letting of property, Collecting Rents,
Negotiating Loans, &c., &c., &c.

C. H. SLEIGHT.



Roseville Ave., opp. Station

AND

237 BROADWAY, N. Y.

REAL ESTATE.

ATLAS
OF THE
CITY OF
NEWARK
NEW JERSEY.

From Official Records, Private Plans &
ACTUAL SURVEYS

BY
SCARLETT & SCARLETT

Surveyors and Civil Engineers.

PUBLISHED BY
Scarlett & Scarlett

800-804 Broad St.

NEWARK, N. J.

1889.

Copyrighted 1889 by Scarlett & Scarlett.

AH. MUELLER, LITH. PHILA.

Outline & Index Map OF NEWARK NEW JERSEY.

Scale 1500 feet - One Inch.

N.B. THE RED LINES AND FIGURES ON THIS MAP
CORRESPOND WITH AND REFER TO THE PLATES
IN THE ATLAS.



WILLIAM SCARLETT. JOHN B. SCARLETT.
SCARLETT & SCARLETT,
Surveyors and Civil Engineers.
800 BROAD ST., NEWARK, N. J.

CIVIL ENGINEERING.

Road making in all its details. Establishing grades. Specifications and Estimates for all classes of improvements. Water Supply for cities, villages or private grounds. Holly System or Gravity, with Pipe or Open Conduit with "Lock Filter," designed by Jno. B. Scarlett, C. E. Railway, Canal and Cable Road construction. Drainage of overflowed lands. Farm, City or Town Drainage.

SANITARY ENGINEERING, CITY SURVEYING.

Sewage Disposal and Sanitary Drainage. We particularly recommend the Waring System of House, Town and City Drainage and Sewage-Farm or Chemical Treatment in disposal.

Establishing lines of lots and tracts of land. Experts in cases of disputed title. Laying out and dividing up land, combining good taste with engineering skill. Staking out lots for building, etc., etc. Special attention given to work involving simple or compound curves or the parabolic curve.

LEVELING AND TOPOGRAPHICAL SURVEYING. MAPS.

Topographical maps, either IN RELIEF or showing contours. Sectional maps, Levels for excavations, etc., etc.

Our library of maps, atlases, charts, etc., is cheerfully offered for consultation. Free to our patrons, and the public generally. They include Maps of every State and Territory in the Union, carefully indexed for convenient reference.

Maps of neighboring countries and foreign localities. United States Coast Survey Charts. Atlases of neighboring cities, counties and States. Fire Maps of Newark and neighboring cities and villages. These show all buildings and are corrected annually.

Block Maps of Newark, showing every lot and subdivision. Property Maps, showing original farms and division of estates, etc., in Essex and neighboring counties.

REAL ESTATE.

While we are not dealers or brokers in real estate, our business experience gives us correct, though naturally conservative, ideas of the value of realty in Newark and vicinity. To intending buyers or sellers of land in large or small quantities we offer our professional services and advice. We will act for either buyer or seller, and transact business in this line strictly in the confidence and interest of our clients.

N. B.—We would be pleased to refer any interested to works successfully engineered by us.

EXPLANATION OF CONVENTIONAL SIGNS ETC.

- Brick Buildings
- Stone "
- Wood "
- Stables
- Hot Houses
- Steam Rail Roads
- Horse & Cable Rail Roads
- Water Pipes and Stages
- Sewers
- Elevations
- Block lengths and Street widths
- Hydrants
- Block Numbers
- Lot "
- House "
- Ward Numbers
- Ward Lines
- City Lines
- Adjacent Plate Numbers



PART OF
1ST WARD
Newark, New Jersey.

Scale 1 inch = 150 feet

PART OF
1ST WARD

Newark, New Jersey.

with Part of East Newark or Harrison

HUDSON CO. N. J.

Scale 1 inch = 150 feet




Copyright 1889 by Scarlett & Scarlett

THE LAWYERS' TITLE COMPANY Does Business on Business Principles, 800 Broad Street.




2ND WARD
Newark, New Jersey.

Scale 1 inch = 150 feet

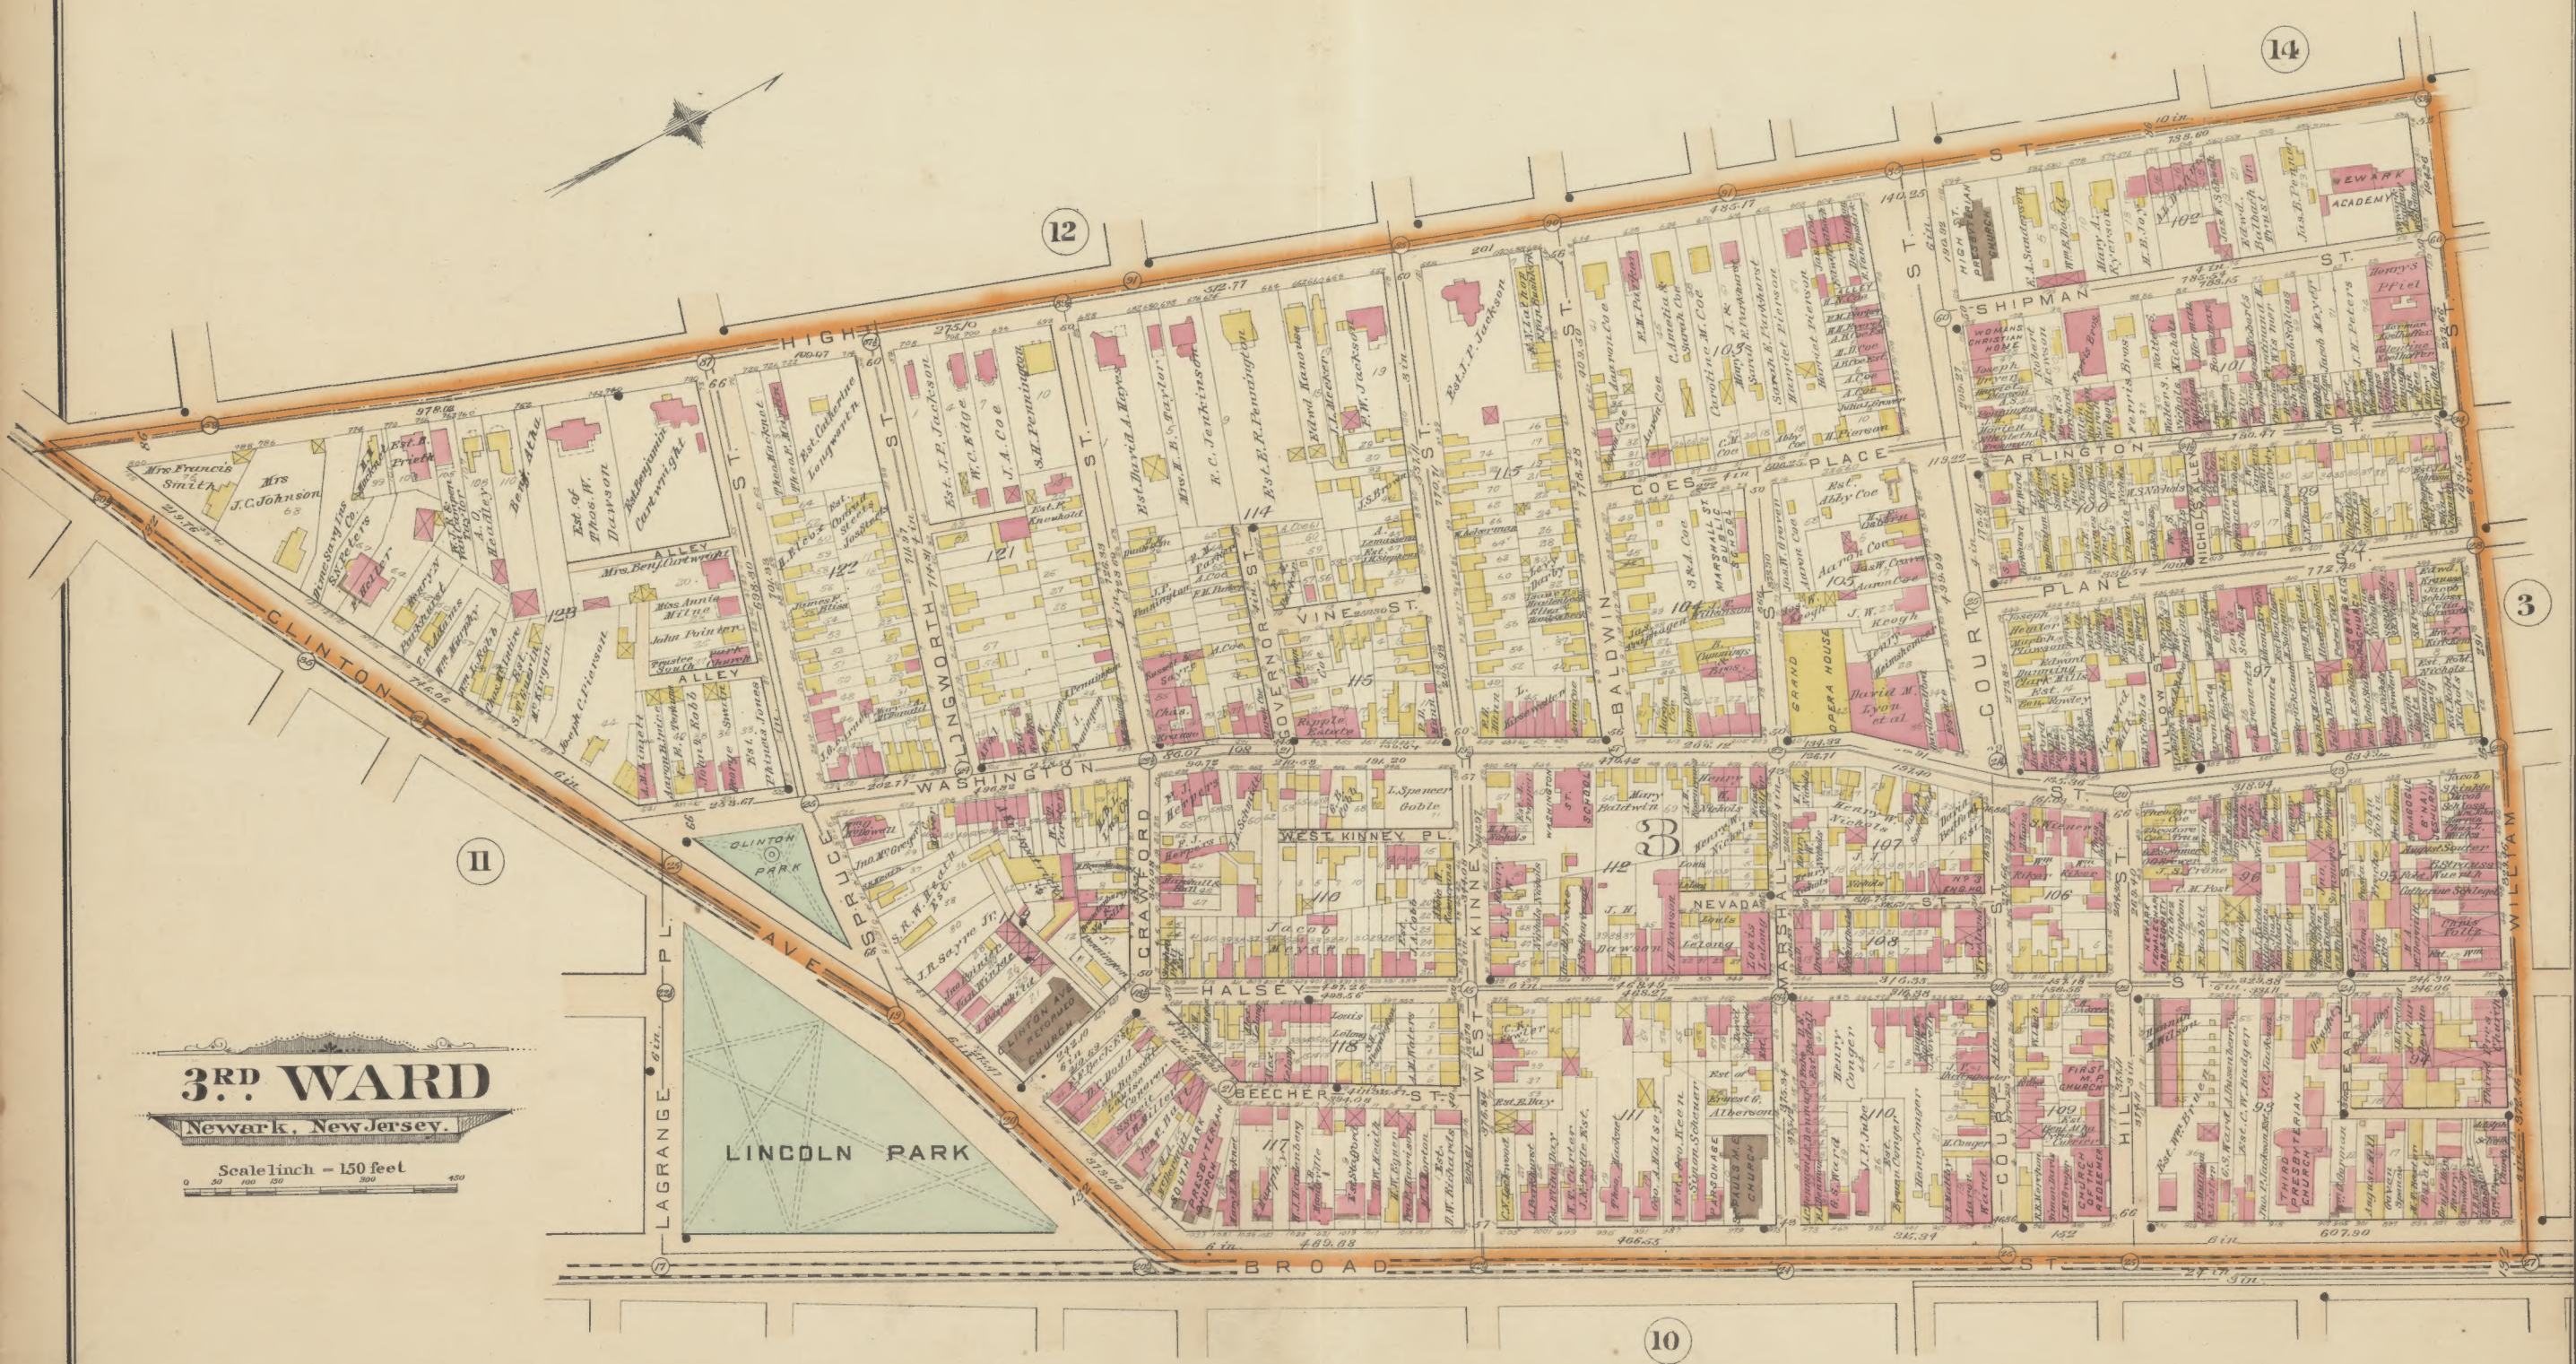



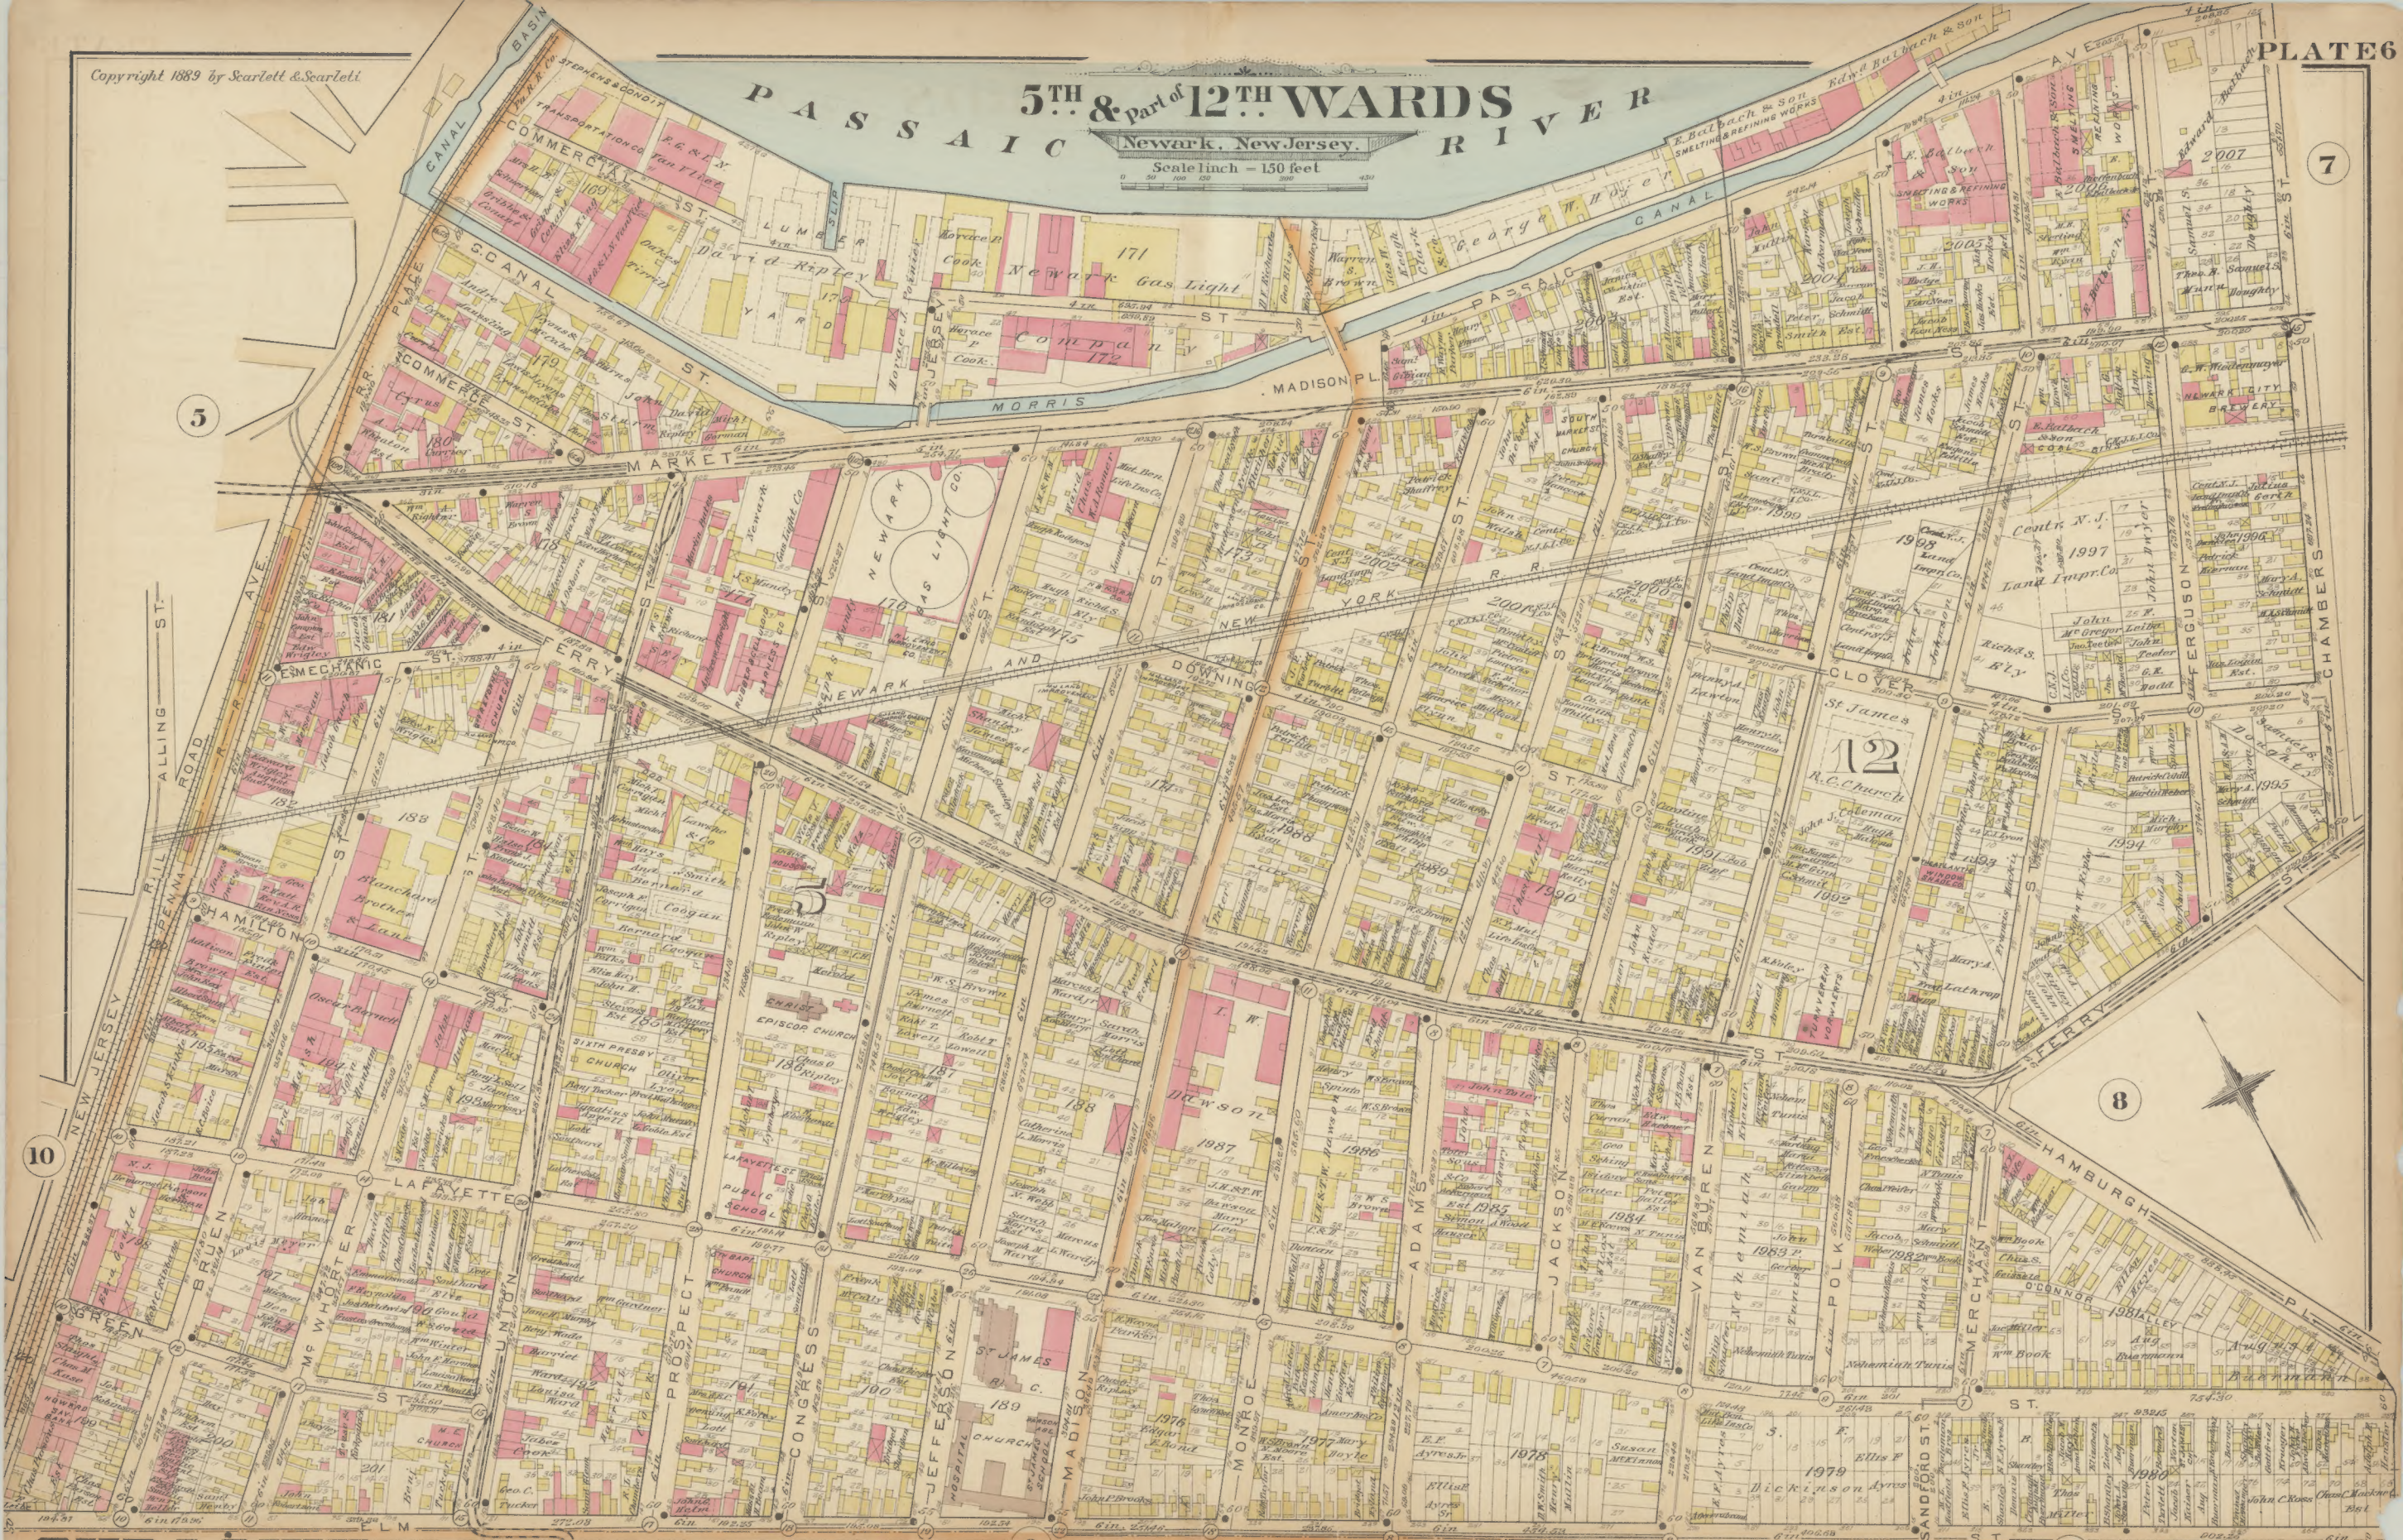

THE LAWYERS' TITLE COMPANY⁹ HAS ALL THE OFFICIAL ABSTRACTS FOR THE PAST 35 YEARS, 800 Broad³² Street.

PART OF
12TH WARD
Newark, New Jersey.

Scale 1 inch = 200 feet
0 50 100 200 400 600



Scale 1 inch = 150 feet

Newark, New Jersey.



(7)

6

6

32

34

Copyright 1889 by Scarlett & Scarlett


THE LAWYERS' TITLE COMPANY Guarantees Titles to Real Estate, 800 Broad Street.

PART OF
10TH WARD

Newark, New Jersey.

Scale 1 inch = 150 feet

PLATE 9

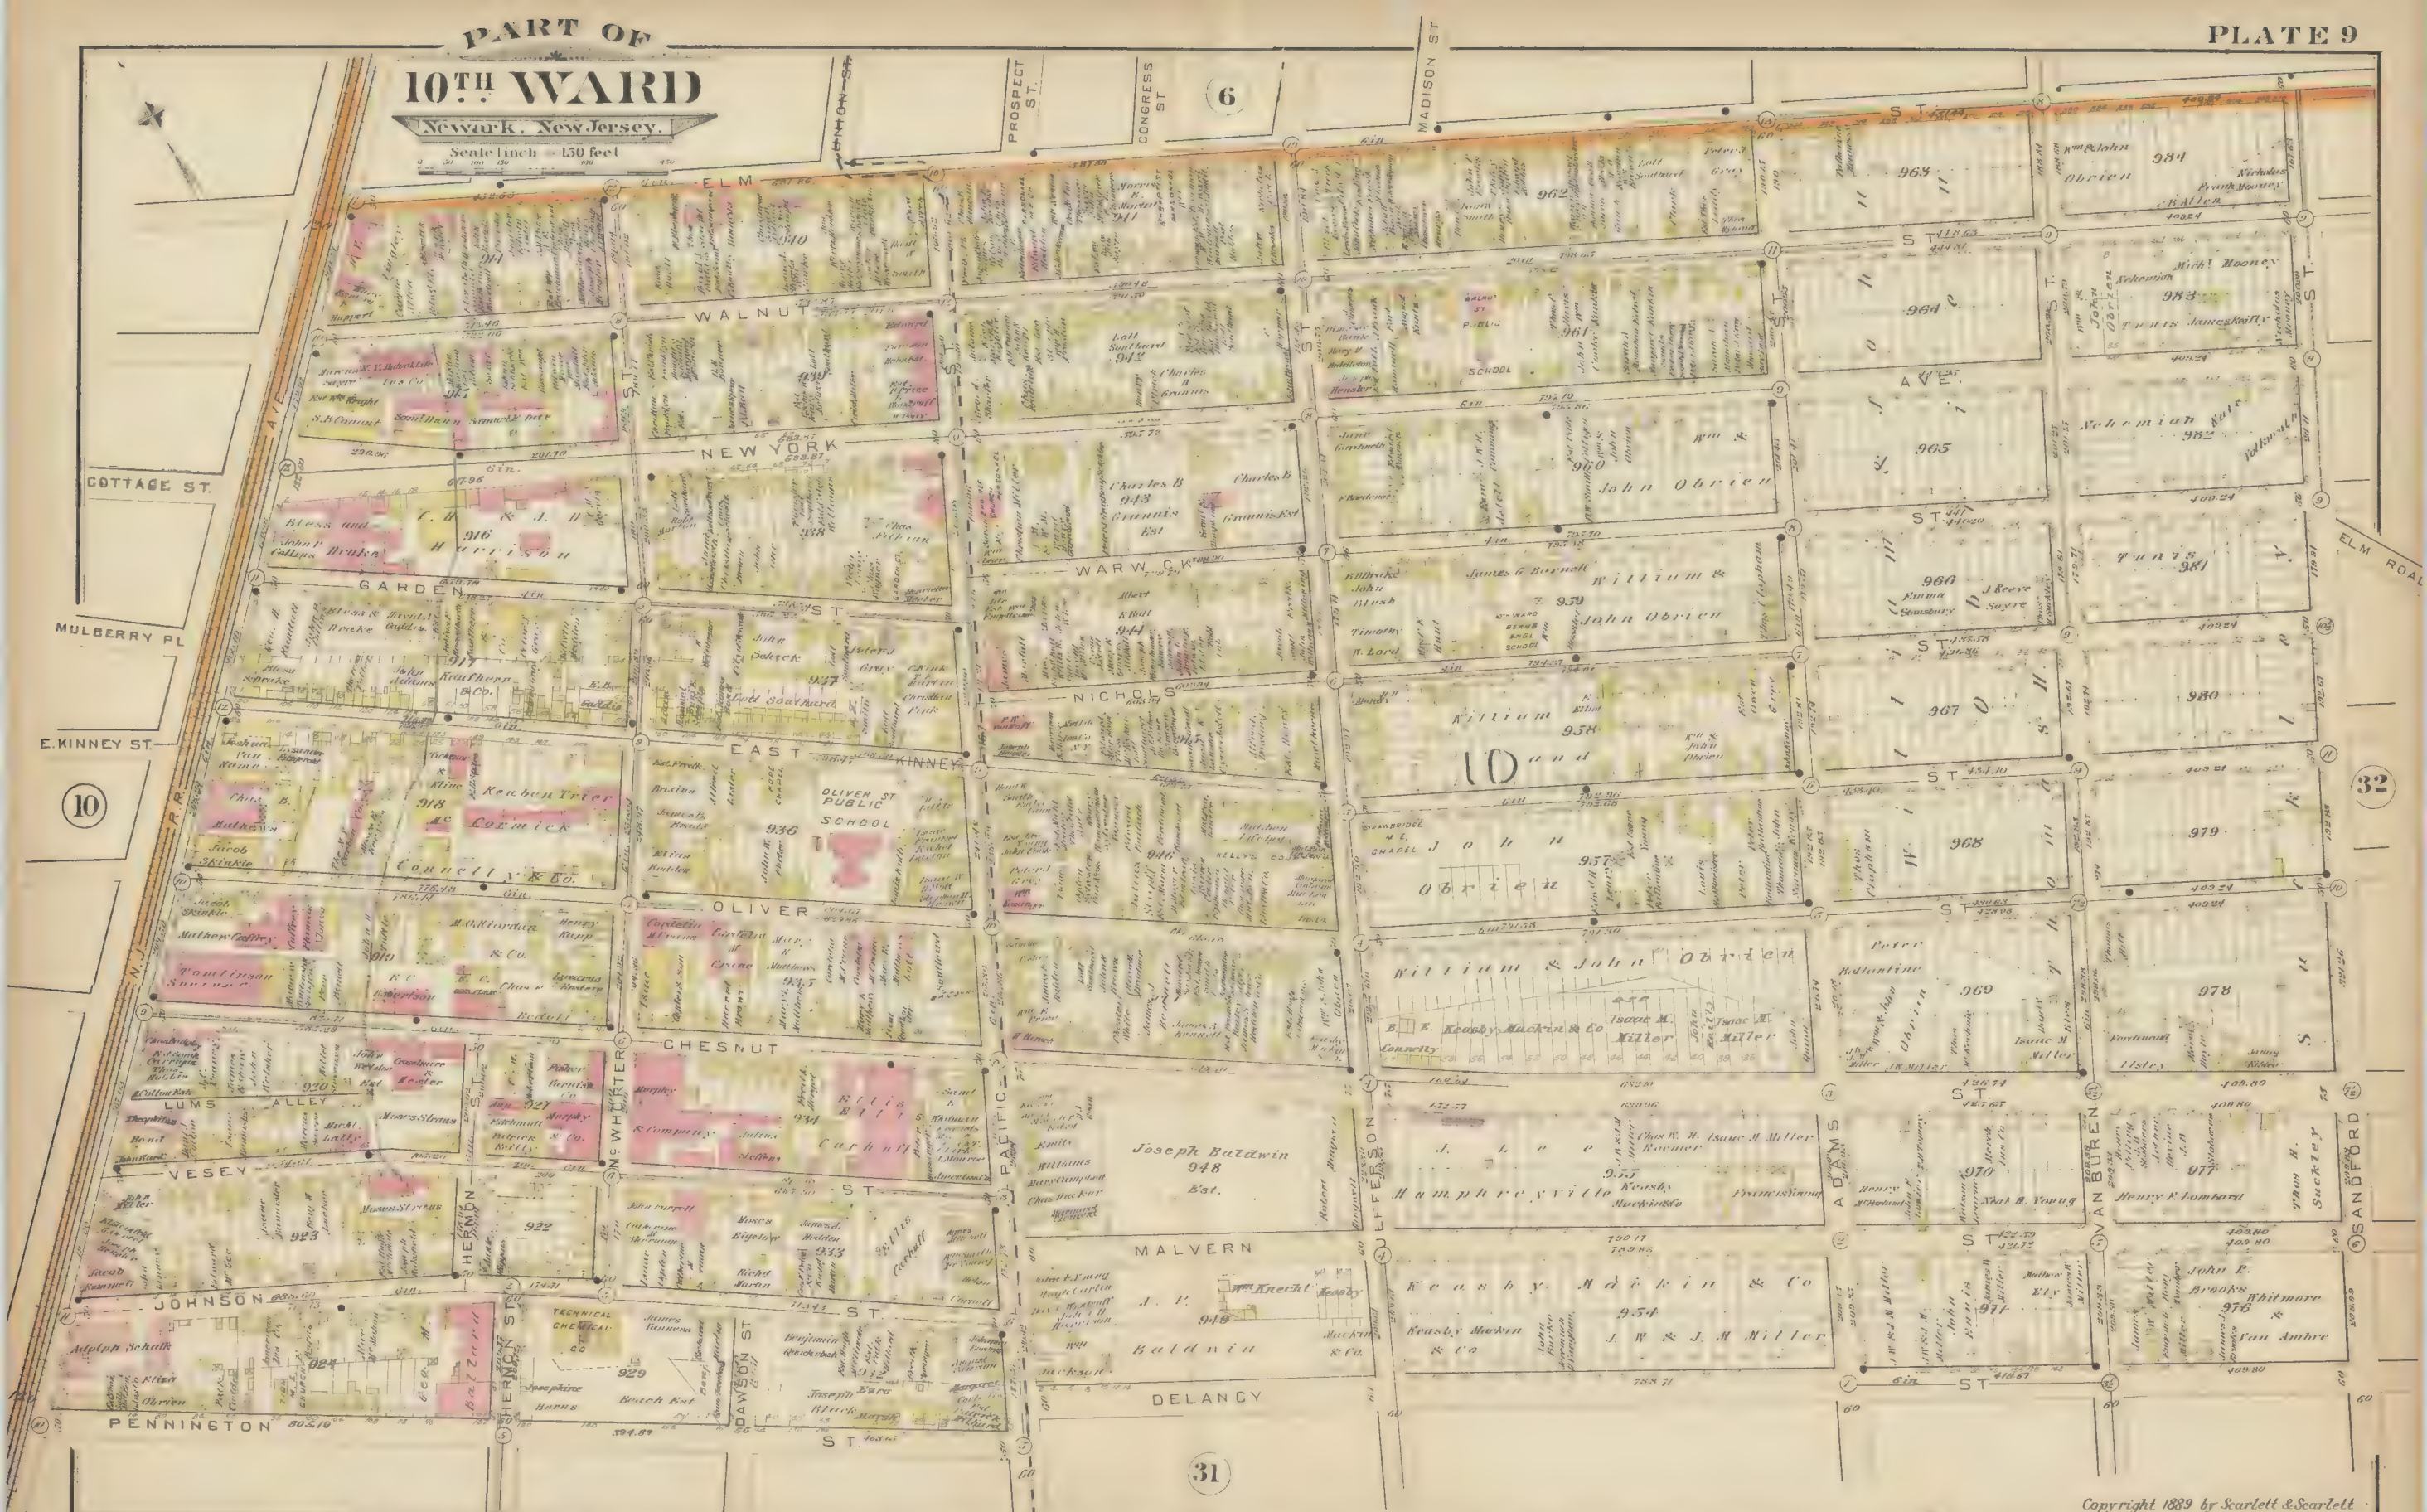


THE LAWYERS' TITLE COMPANY Does Business on Business Principles, 800 Broad Street.

Copyright 1889 by Scarlett & Scarlett

9TH WARD

Newark, New Jersey.

Scale 1 inch = 150 feet

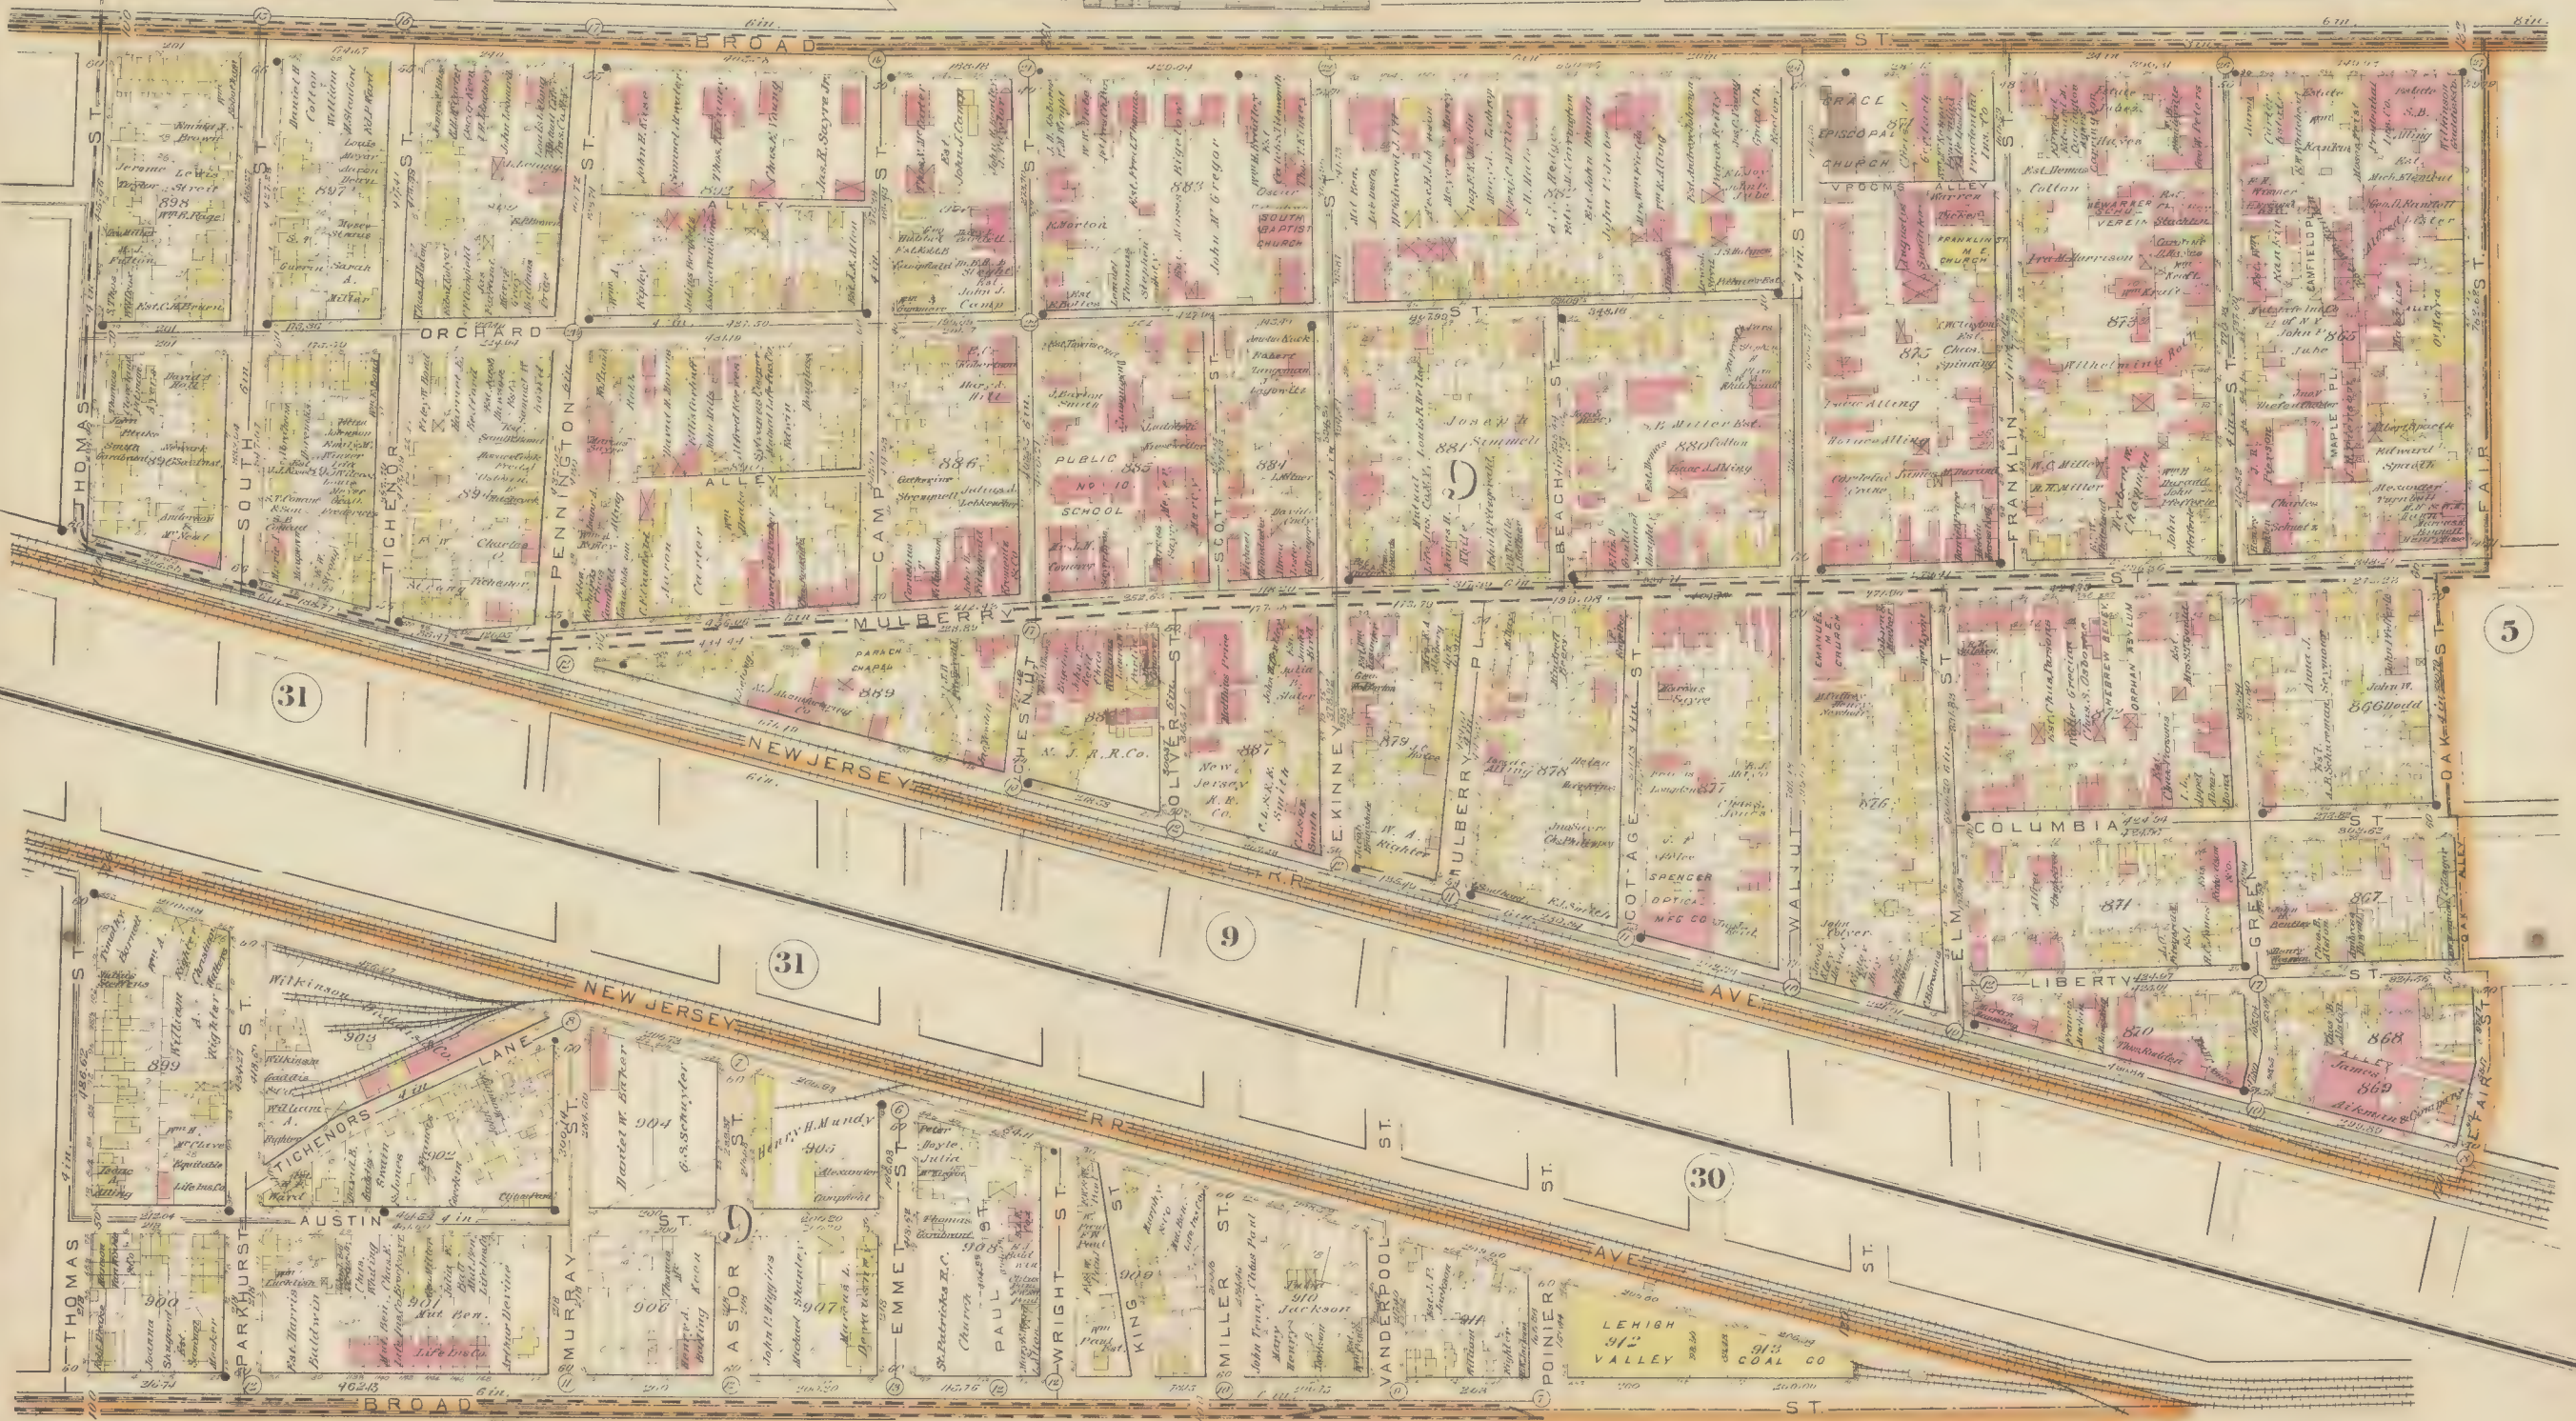

29

PART OF
14TH WARD
Newark, New Jersey.

Scale 1 inch = 150 feet

12

4

10




30

PART OF
13TH WARD
Newark, New Jersey.

Scale 1 inch = 150 feet



13

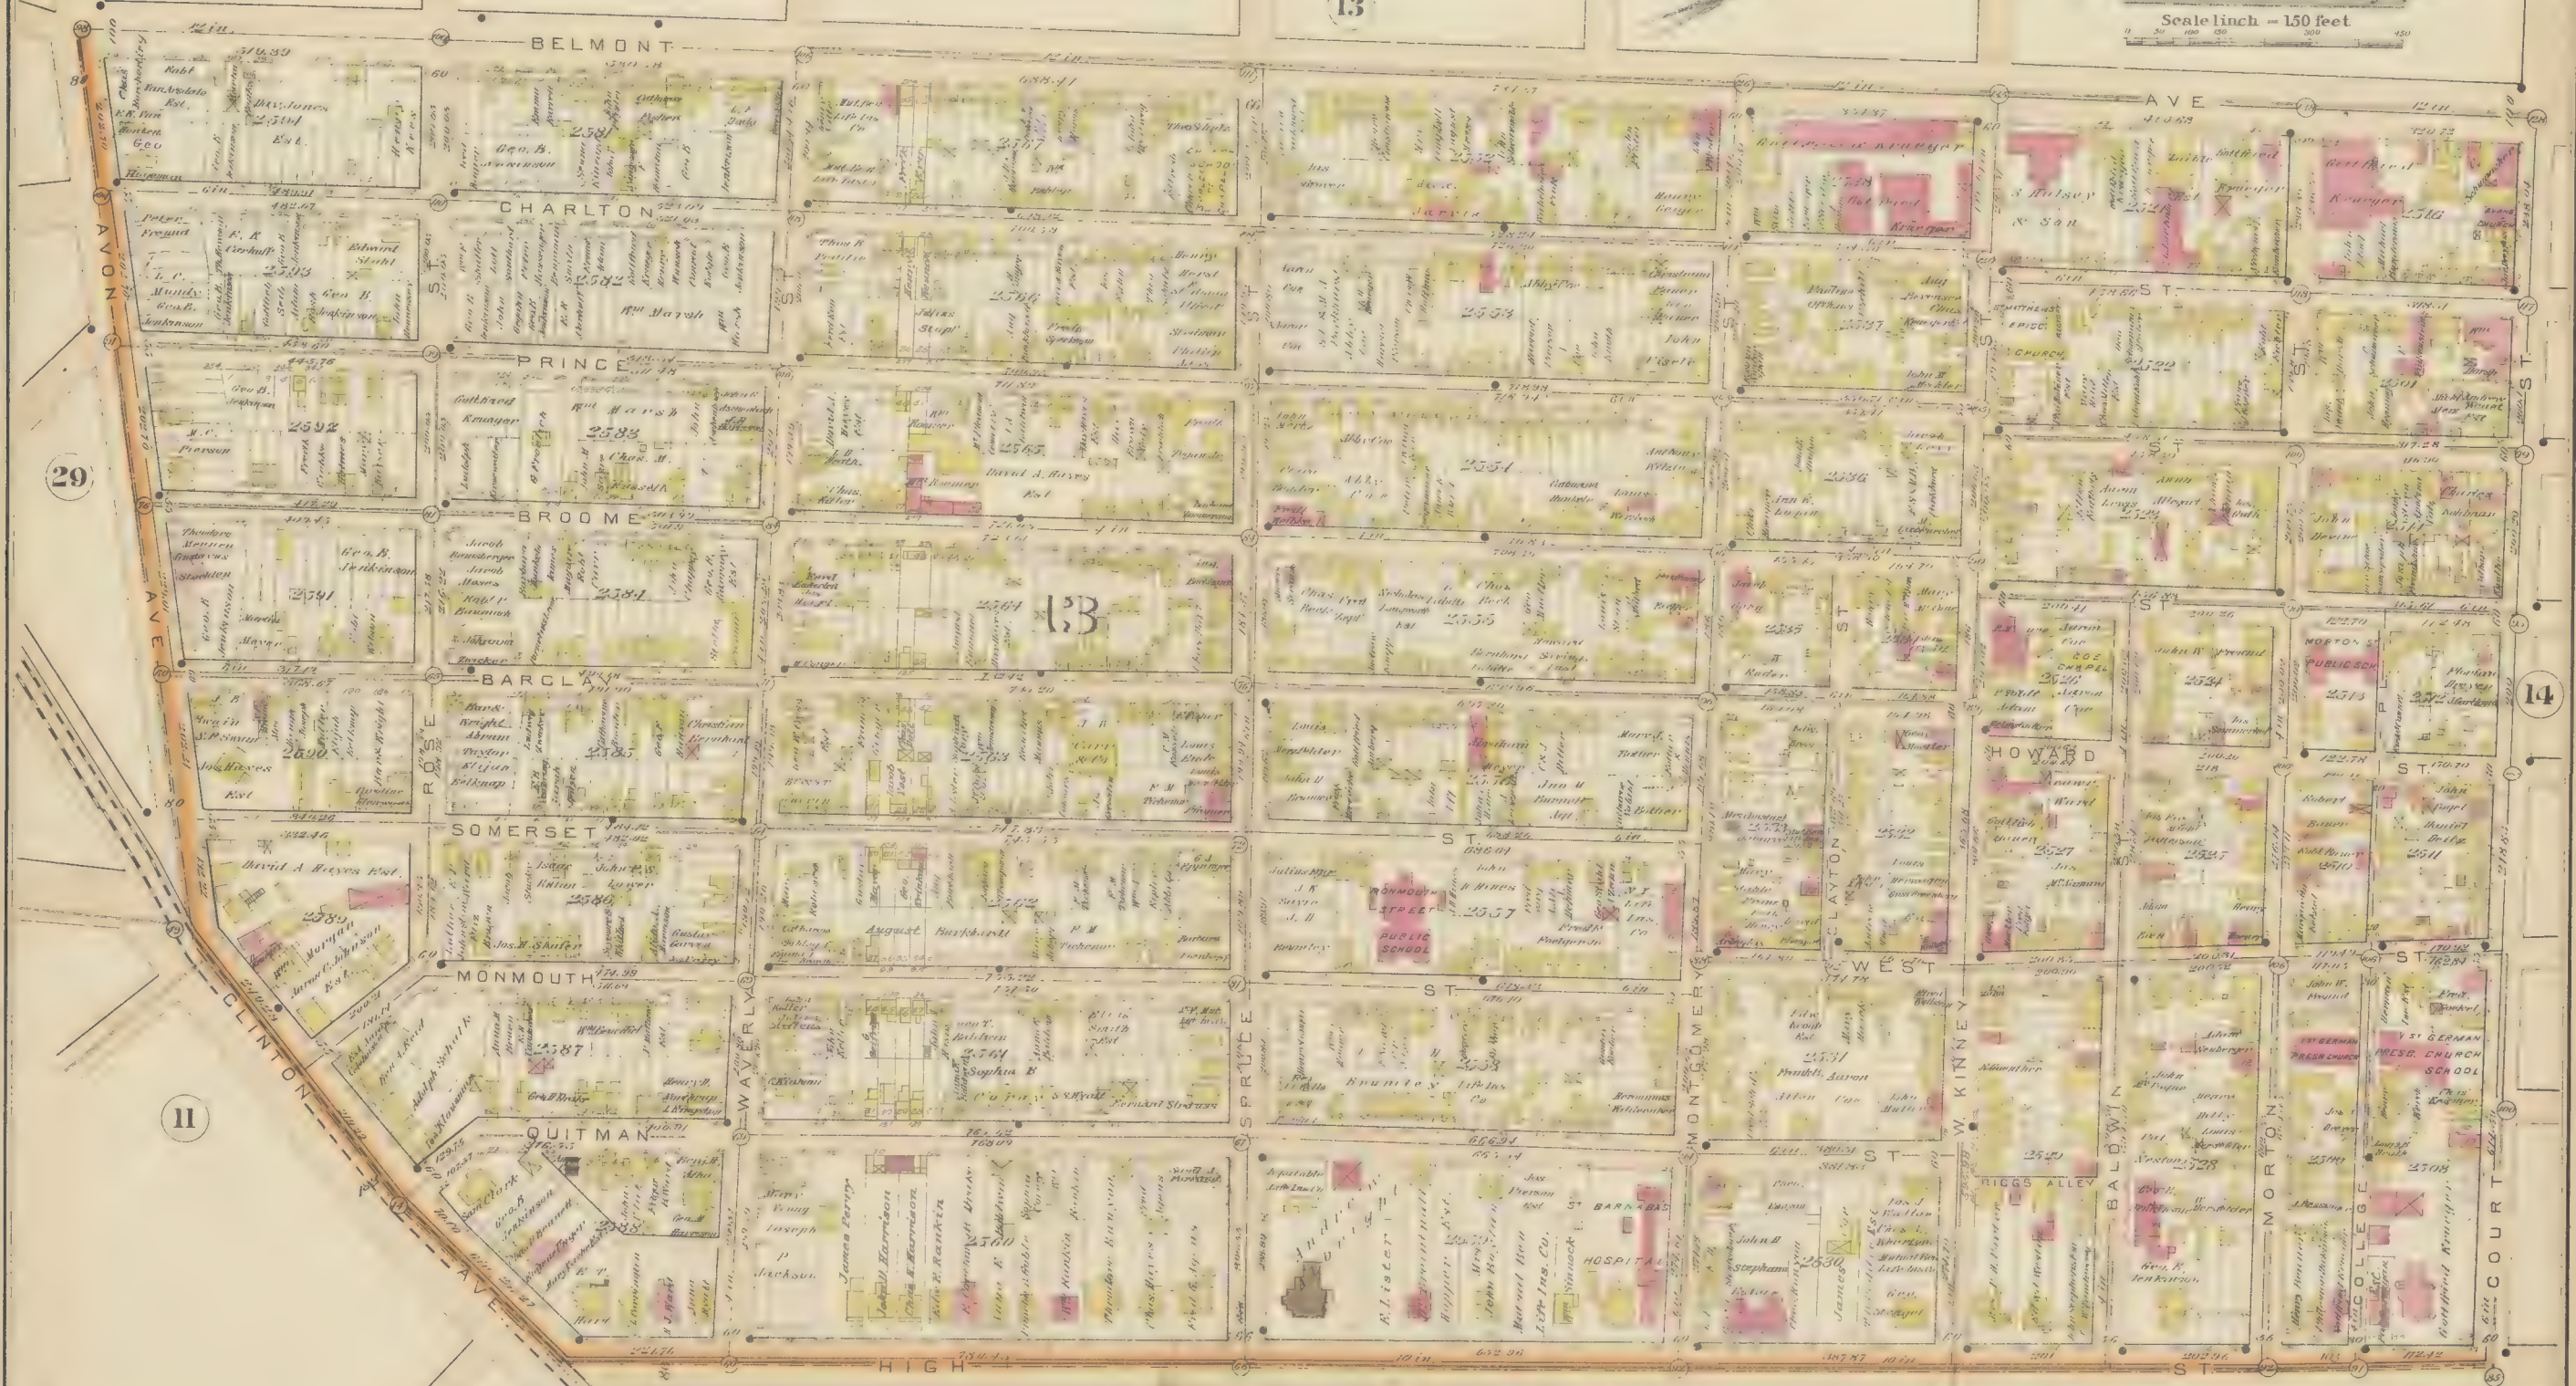

Copyright 1889 by Scarlett & Scarlett

THE LAWYERS' TITLE COMPANY WITH EVERY GUARANTEE GIVES AN ABSTRACT OF TITLE AND SURVEY WITH MAP, 800 BROAD STREET.

Scale 1 inch = 150 feet

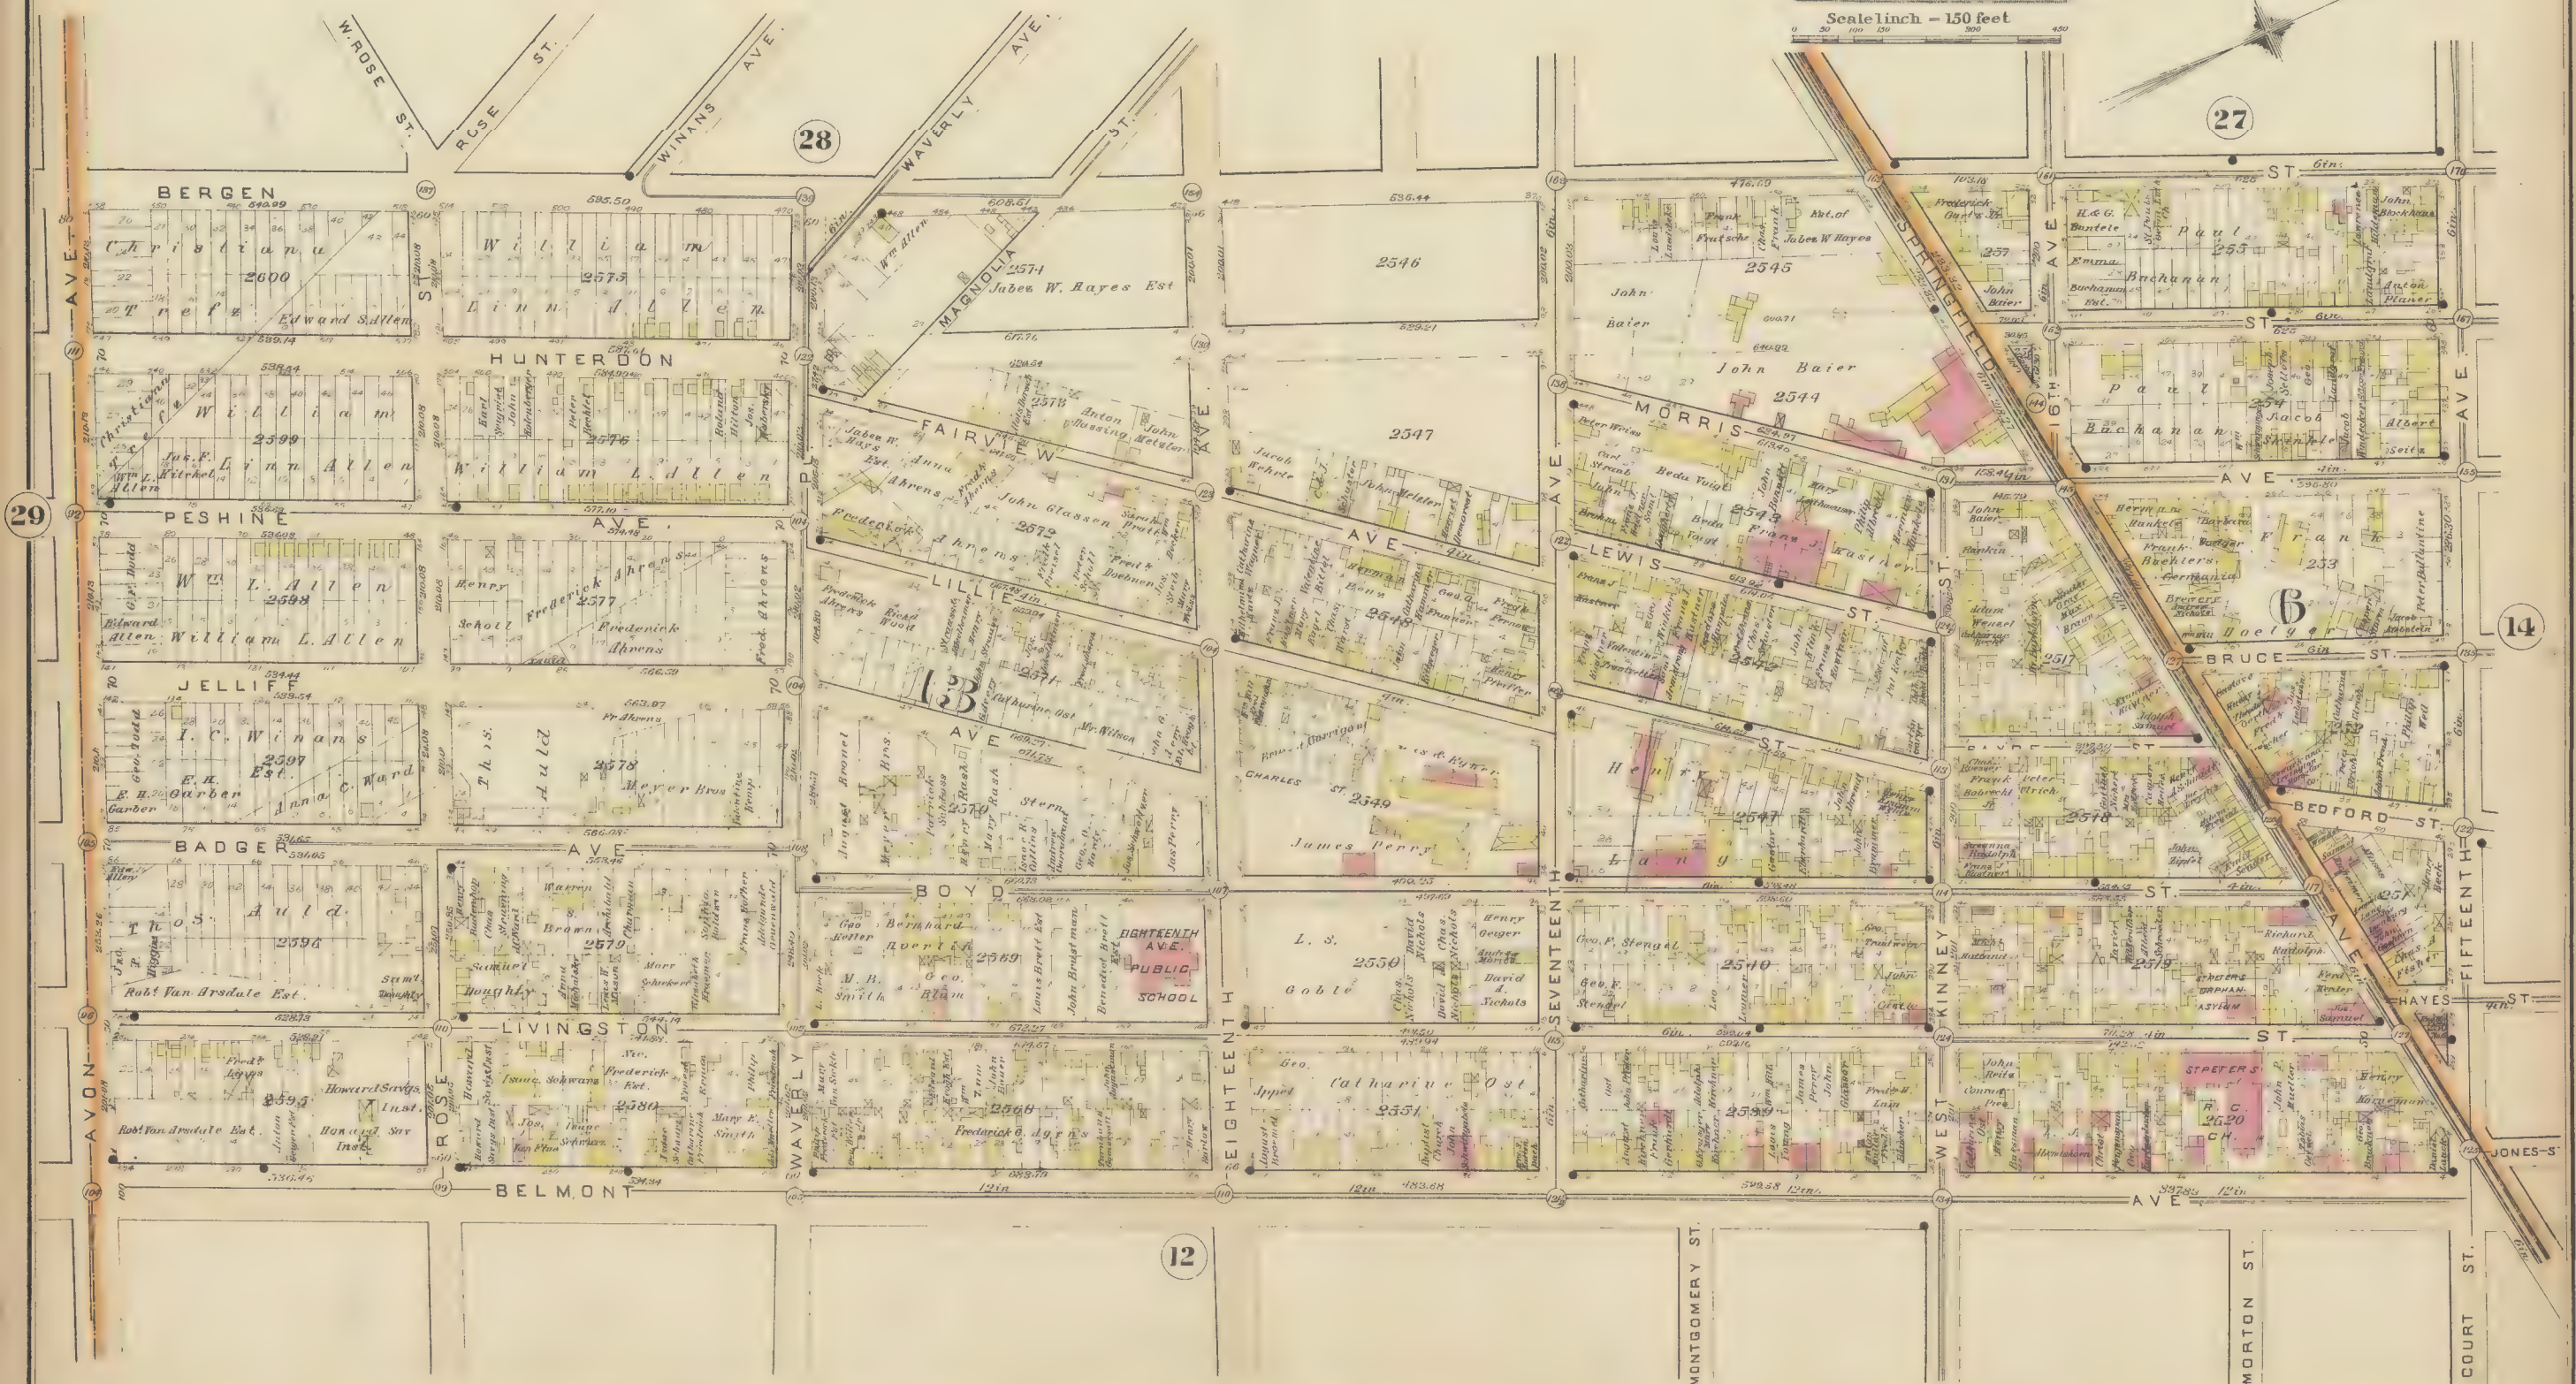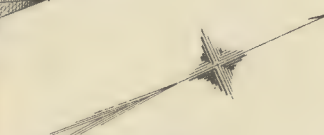

PARTS OF 6TH & 13TH WARDS

Newark, New Jersey.

Scale 1 inch = 150 feet



Copyright 1889 by Searlett & Searlett

THE LAWYERS' TITLE COMPANY

HAS COPIES OF NEARLY EVERY MAP THAT HAS EVER BEEN MADE OF
PROPERTY IN ESSEX COUNTY, 800 BROAD STREET.


7TH & Part of 11TH WARDS

Newark, New Jersey.

Scale 1 inch = 150 feet

16

SUSSEX AV.

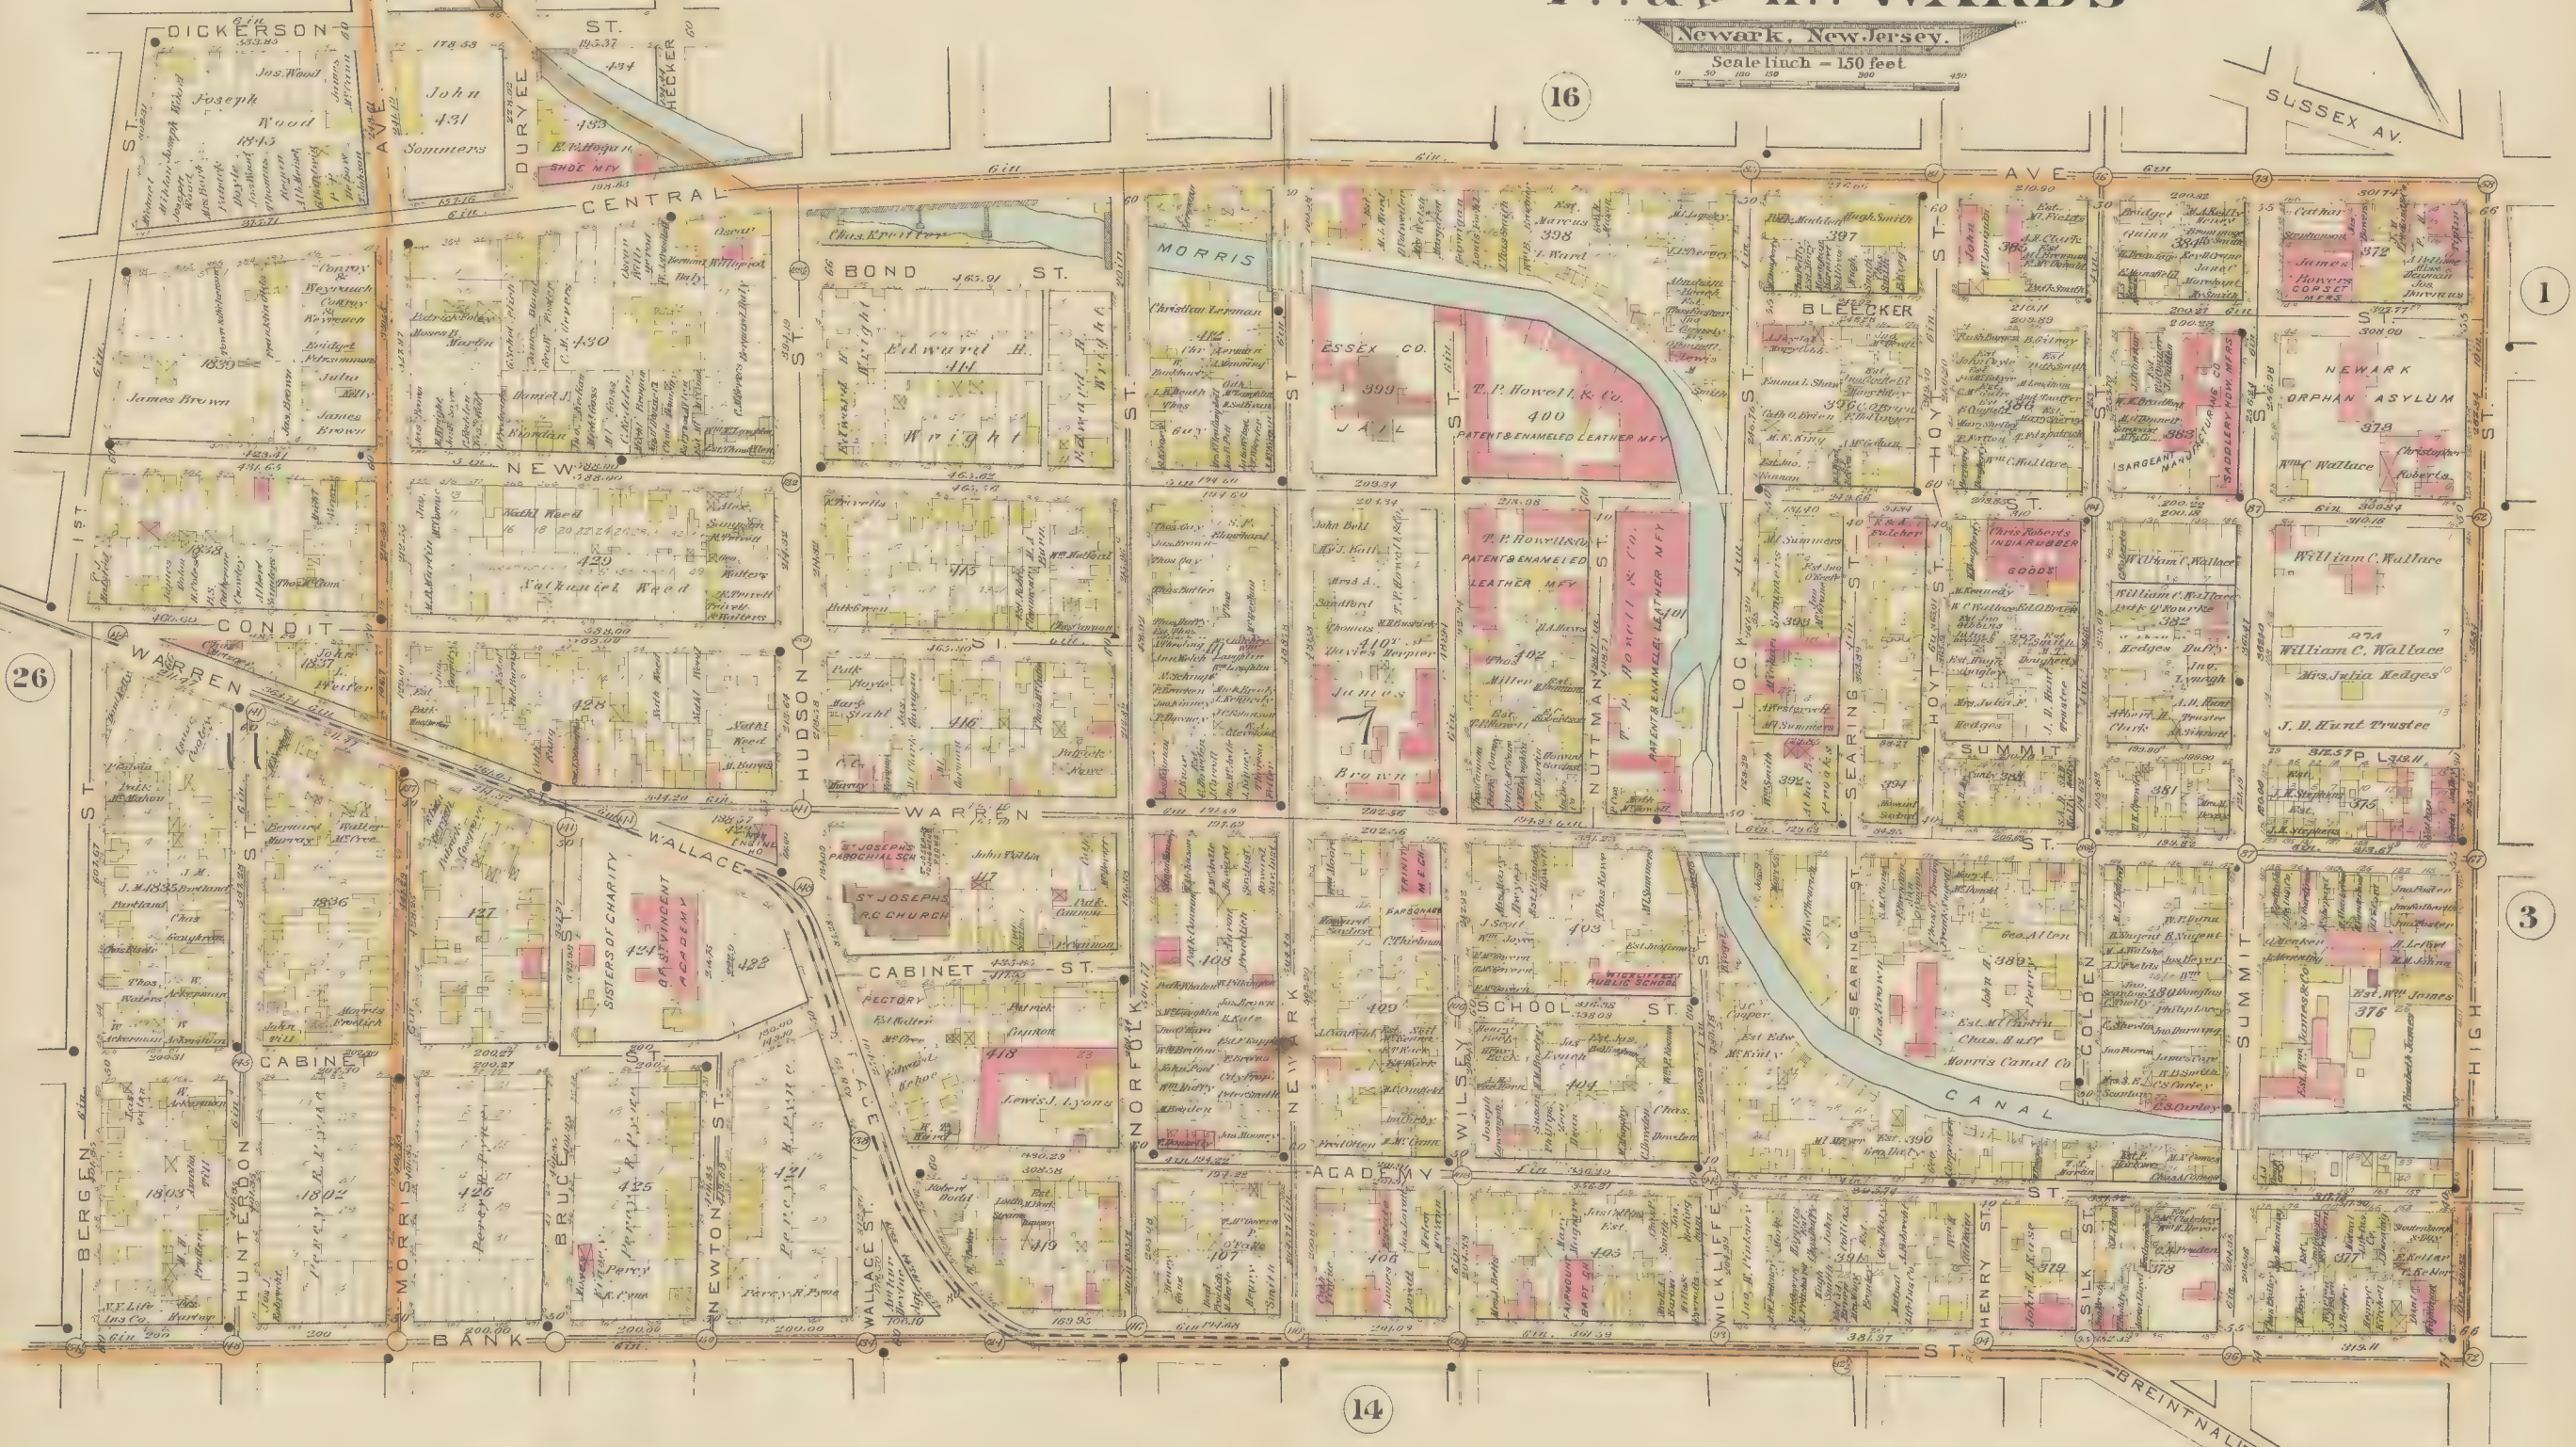

26

1


3


14


15TH & Part of 11TH WARDS

Newark, New Jersey.

Scale 1 inch = 150 feet

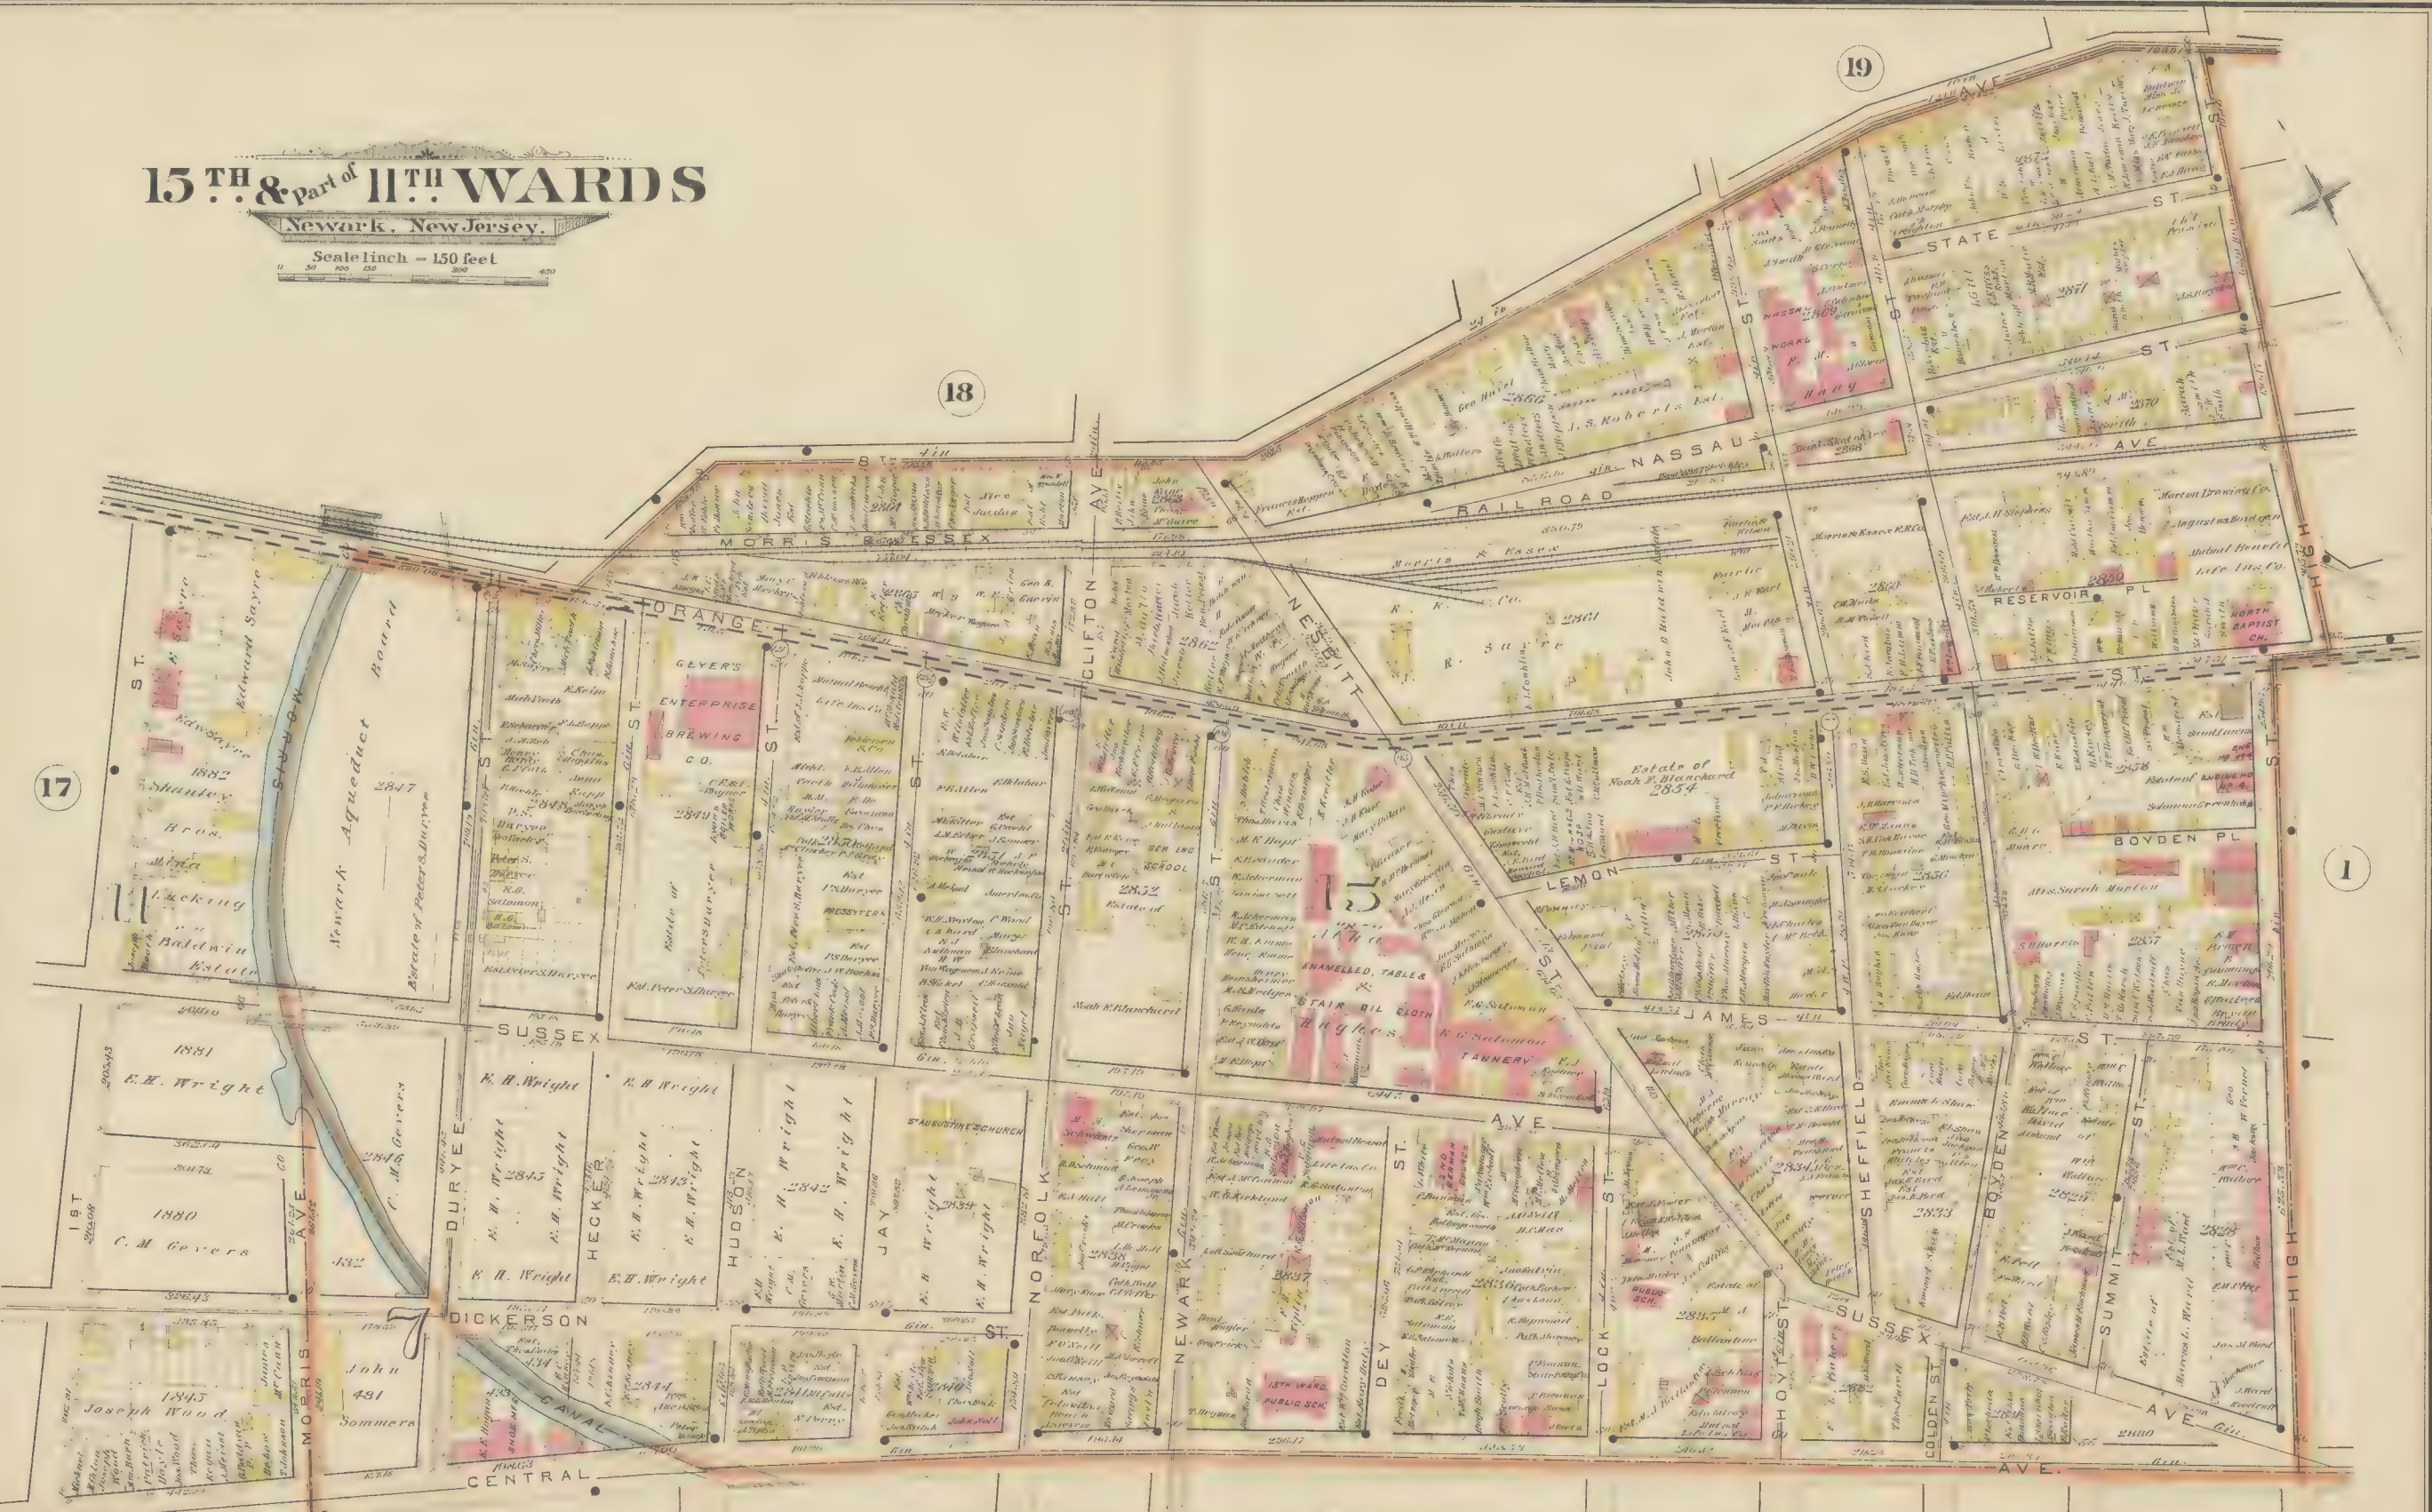

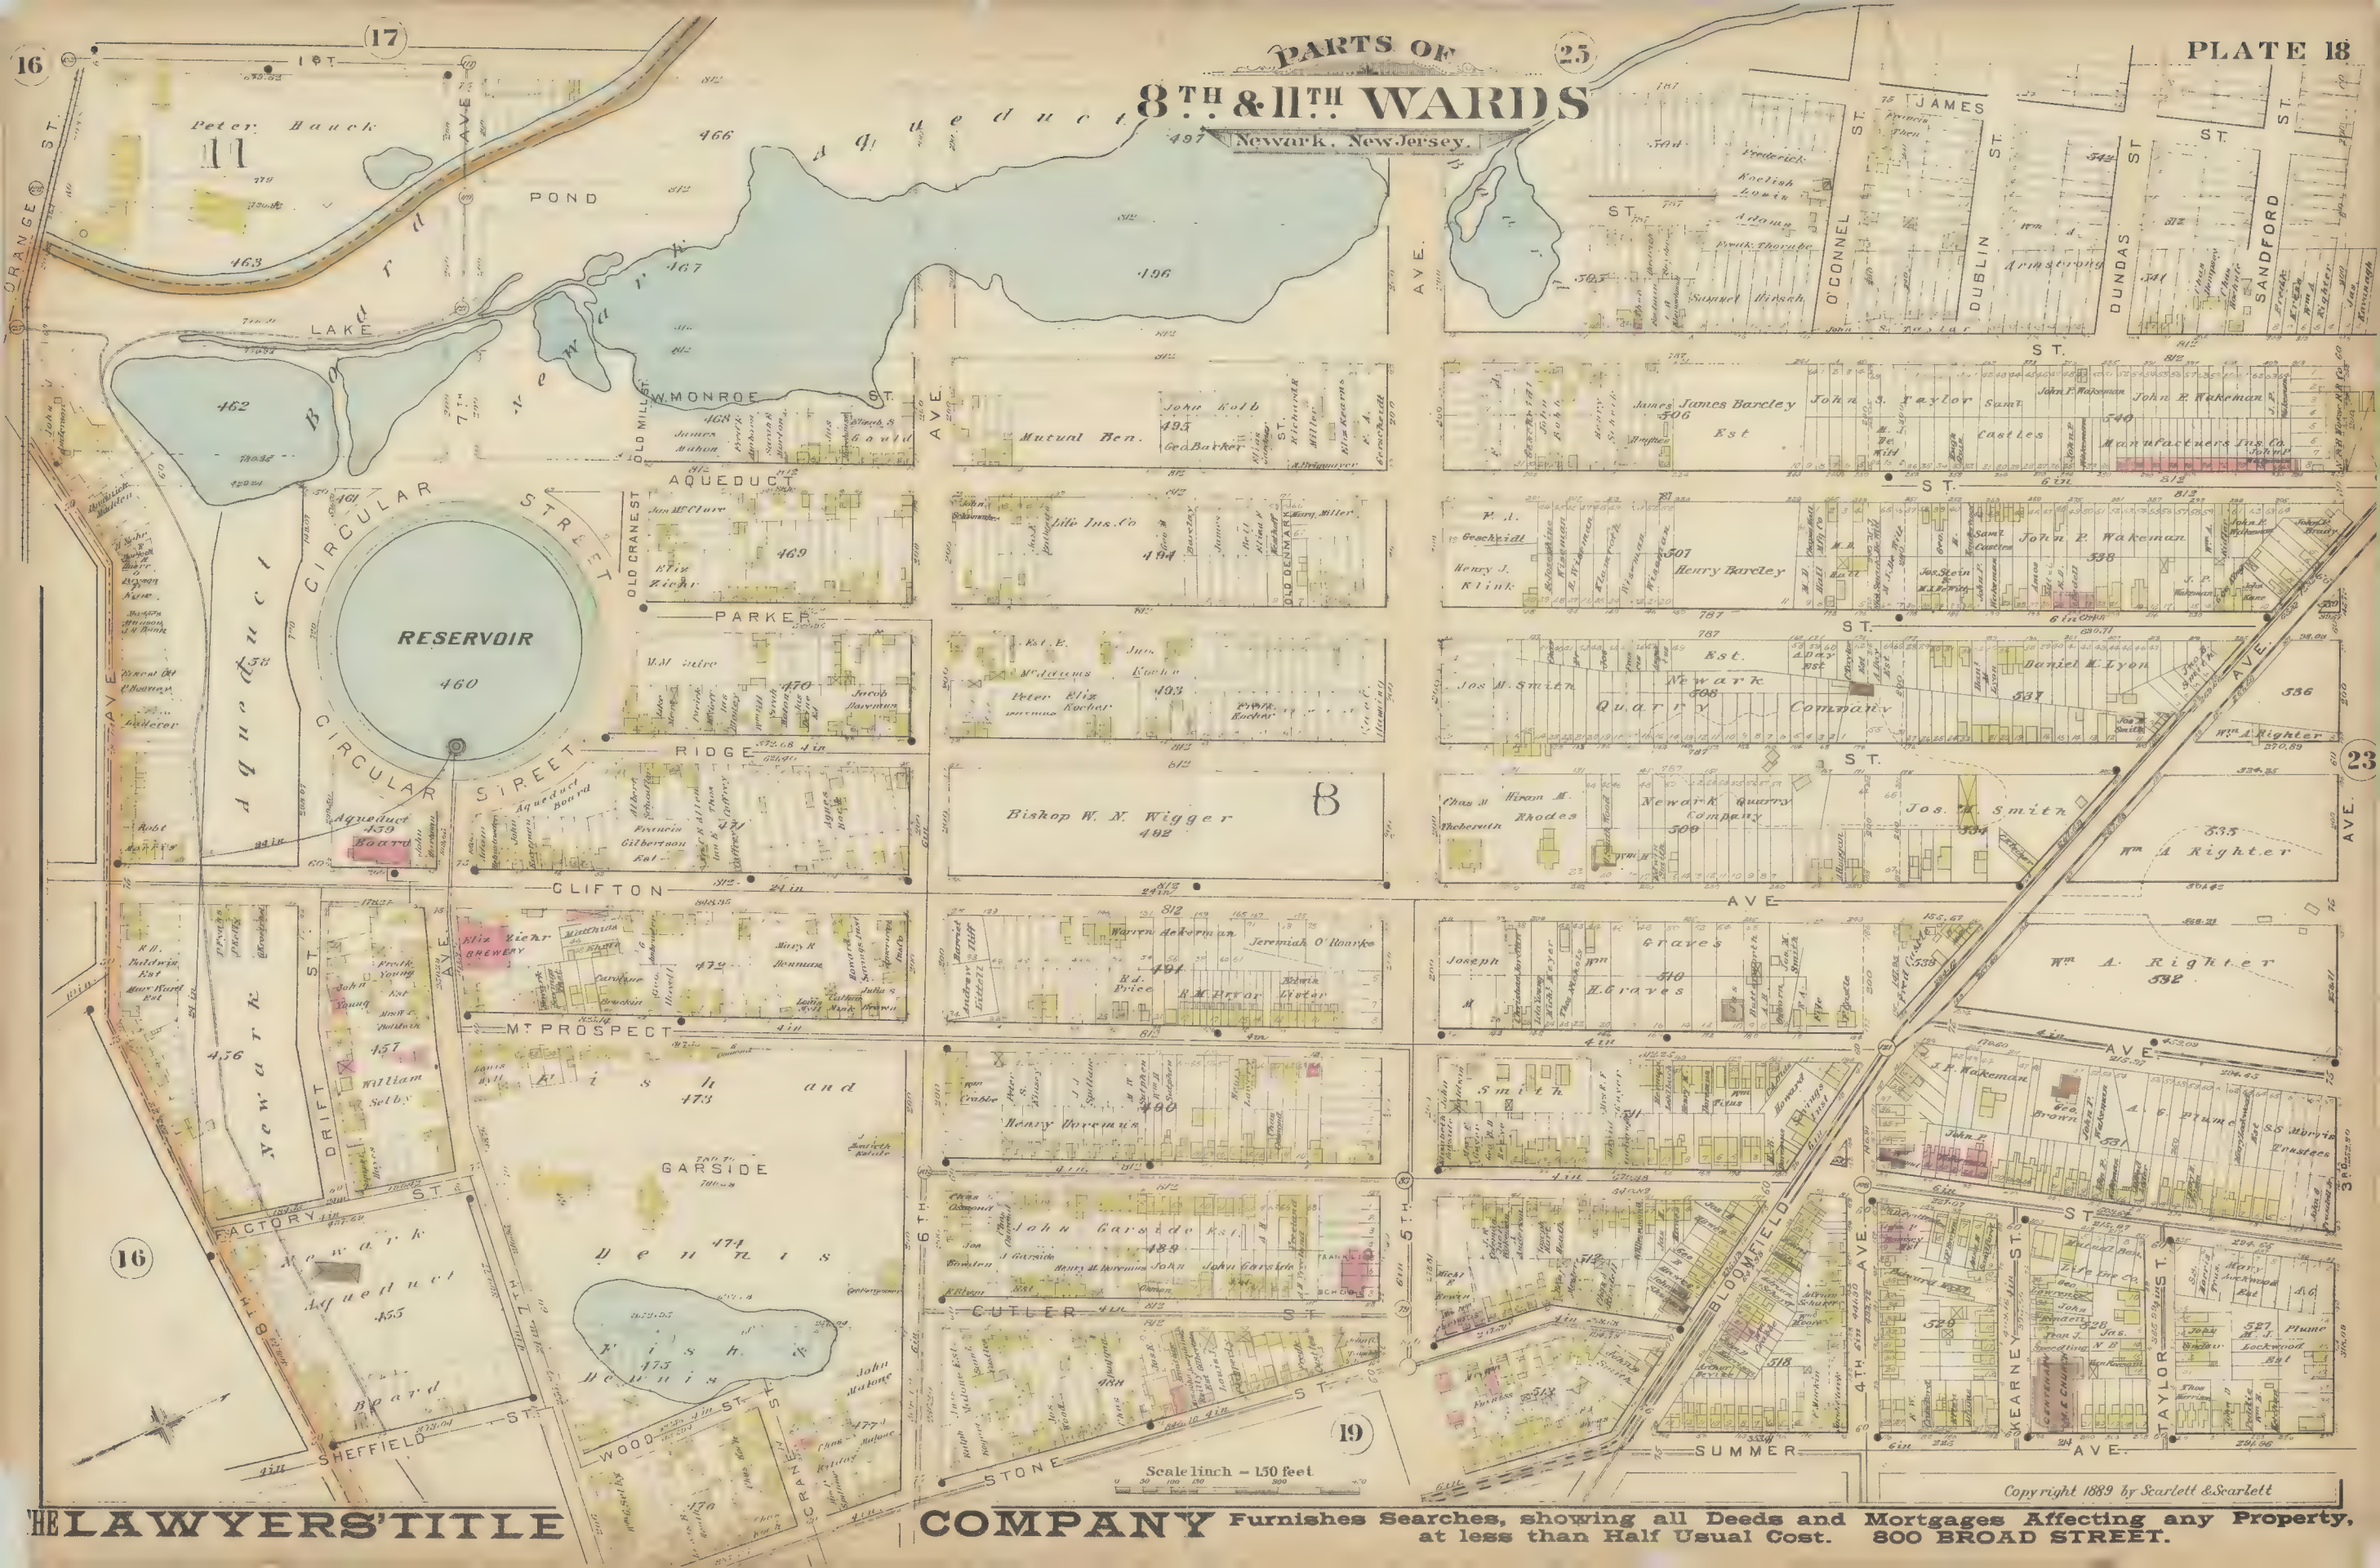

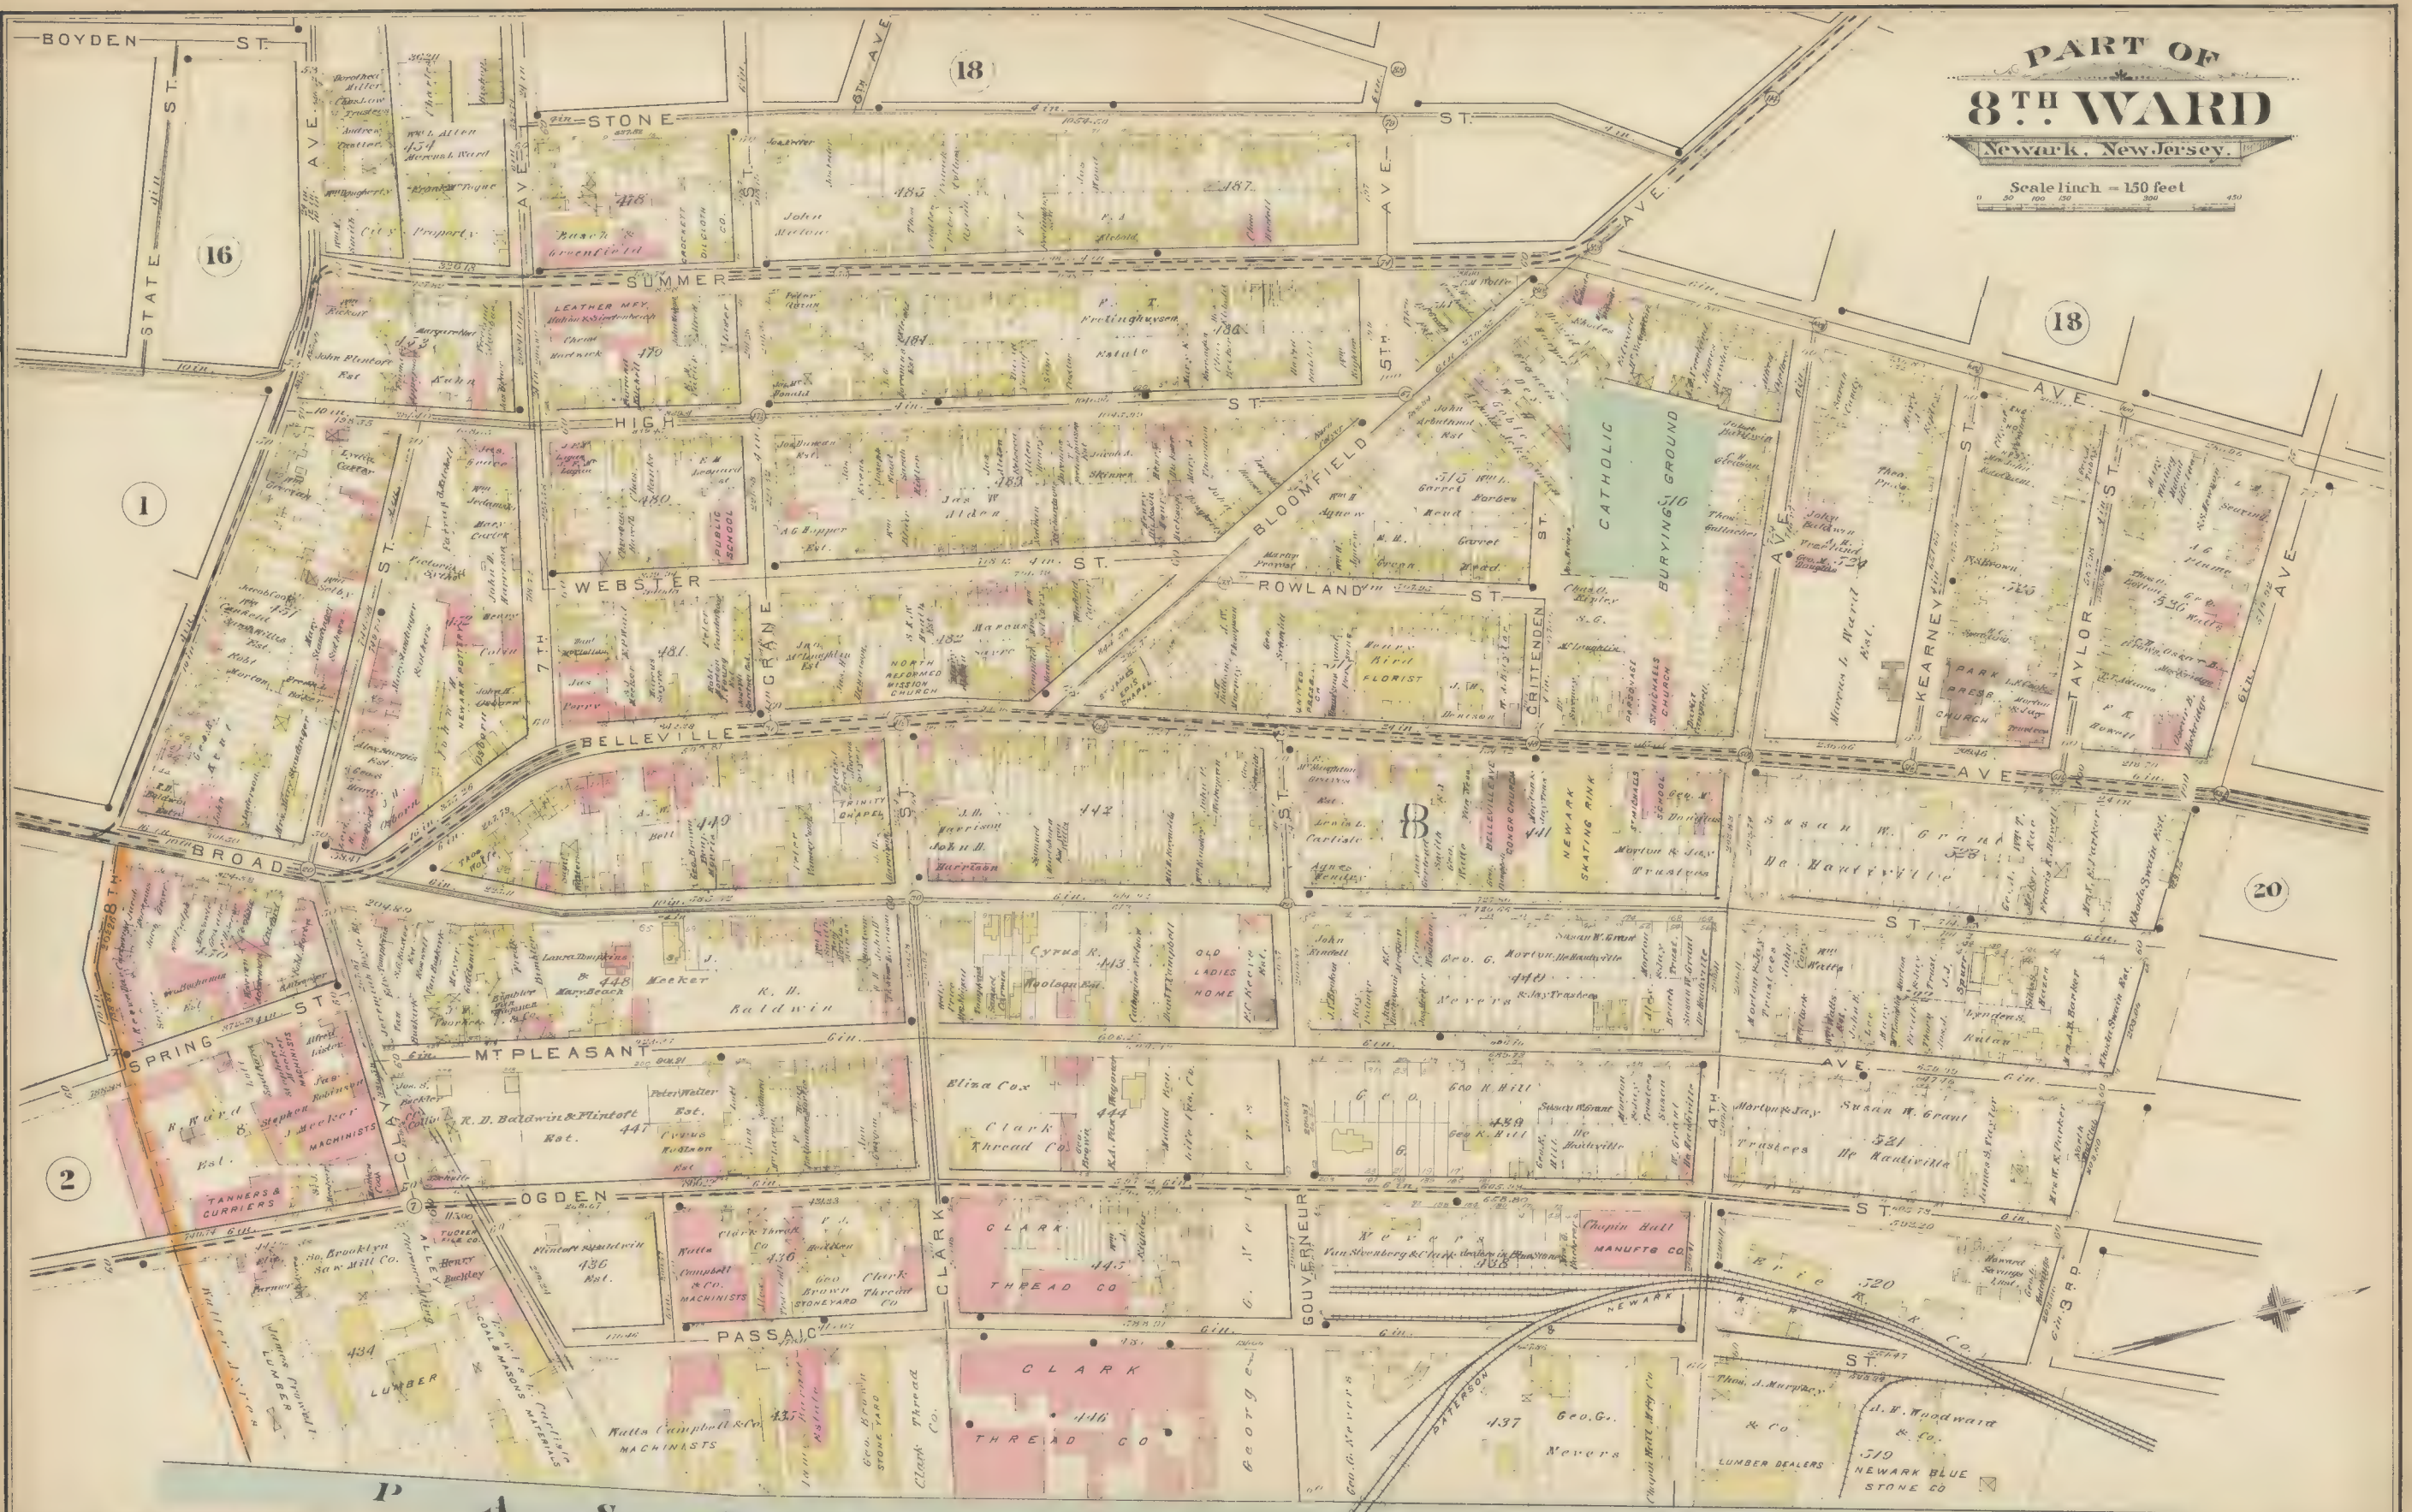

Copyright 1889 by Scarlett & Scarlett

THE LAWYERS' TITLE COMPANY WITH EVERY GUARANTEE GIVES AN ABSTRACT OF TITLE AND SURVEY WITH MAP, 800 BROAD STREET.

23



Copyright 1889 by Scarlett & Scarlett

THE LAWYERS' TITLE COMPANY HAS ALL THE OFFICIAL ABSTRACTS FOR THE PAST 35 YEARS, 800 Broad Street.



PART OF
8TH WARD
Newark, New Jersey.

Scale 1 inch = 200 feet



22

— 100 —

etna 338 na

25a23

Irene L.
Woods

Jared

735

RE

254.27

348

Geo. W.

258.36

12

W. Tunis

nder Tappe

Thos Cross

237.20

Copyright 1889 by Scarlett & Scarlett

THE LAWYERS' TITLE CO Does Business on Business Principles, 800 Broad Street.



PART OF
8TH WARD
Newark, New Jersey.

Scale 1 inch = 200 feet

PARTS OF
8. & 11. WARDS
Newark, New Jersey.

Scale 1 inch = 200 feet



Newark, New Jersey.

Scale 1 inch = 200 feet

F A I R M O U N T

C E M E T E R Y

ESSEX COUNTY

INSANE ASYLUM

Copyright 1889 by Scarlett & Scarlett

THE LAWYERS' TITLE COMPANY WITH EVERY GUARANTEE GIVES AN ABSTRACT OF TITLE AND SURVEY
WITH MAP, 800 BROAD STREET.

27

PARTS OF 6TH & 13TH WARDS

Newark, New Jersey.

Scale 1 inch = 200 feet



PARTS OF 6TH & 13TH WARD

Newark, New Jersey.

Scale 1 inch = 200 feet

27

13

29

C
L
I
N
T
O
N
S
H
I
P



Copyright 1889 by Scarlett & Scarlett

THE LAWYERS' TITLE COMPANY HAS COPIES OF NEARLY EVERY MAP THAT HAS EVER BEEN MADE OF PROPERTY IN ESSEX COUNTY, 800 BROAD STREET.

PART OF
14TH WARD
Newark, New Jersey.

Scale 1 inch = 200 feet

13

12

11

30



PARTS OF 10TH & 14TH WARDS

Newark, New Jersey.
Scale 1 inch = 200 feet



Copyright 1889 by Scarlett & Scarlett

THE LAWYERS' TITLE COMPANY Does Business on Business Principles, 800 Broad Street.

PART OF
10TH WARD
Newark, New Jersey.

Scale 1 inch = 200 feet





THE LAWYERS' TITLE COMPANY Furnishes Searches, showing all Deeds and Mortgages Affecting any Property, at less than Half Usual Cost. 800 BROAD STREET.

PART OF
12TH WARD

Newark, New Jersey.

Scale 1 inch = 200 feet

R I V E R



Copyright 1889 by Scarlett & Scarlett

THE LAWYERS' TITLE COMPANY WITH EVERY GUARANTEE GIVES AN ABSTRACT OF TITLE AND SURVEY WITH MAP, 800 BROAD STREET.

PARTS OF 10TH & 12TH WARDS

Newark, New Jersey.

Scale 1 inch = 400 feet




8

7

33

32

35

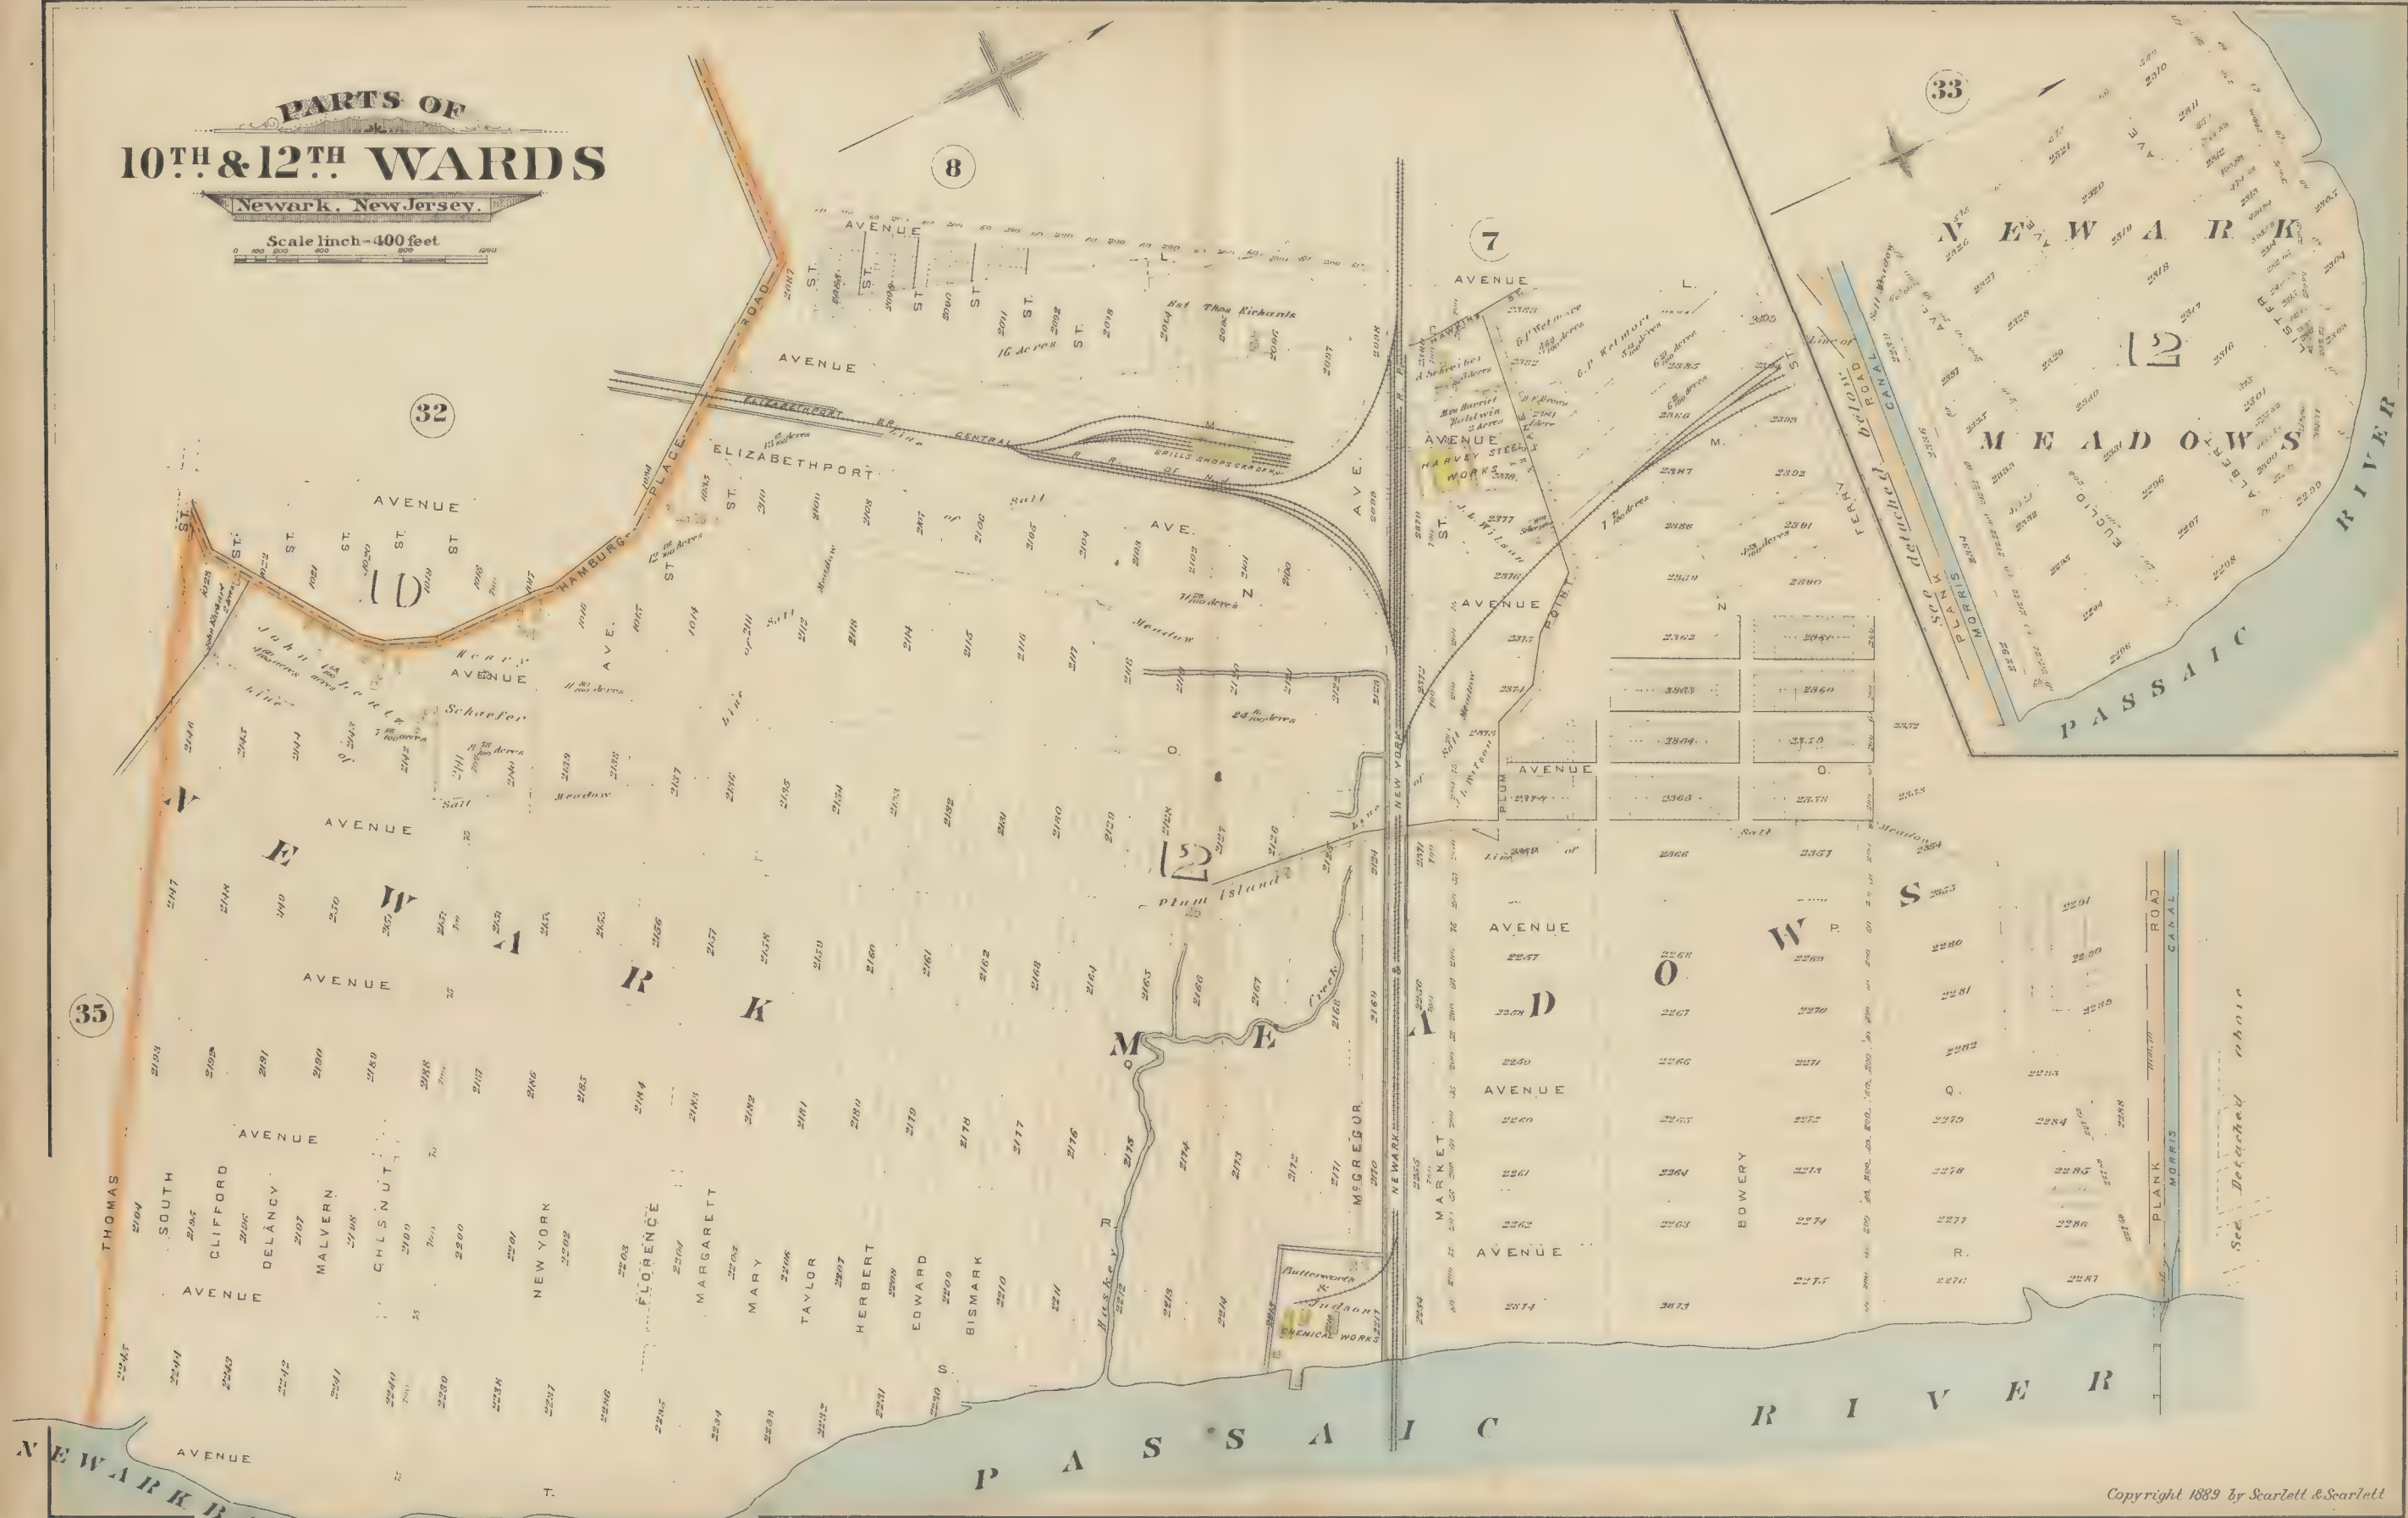


Copyright 1889 by Searlett & Searlett

THE LAWYERS' TITLE COMPANY HAS ALL THE OFFICIAL ABSTRACTS FOR THE PAST 35 YEARS, 800 Broad Street.

PART OF
10TH WARD
Newark, New Jersey.

Scale 1 inch = 400 feet

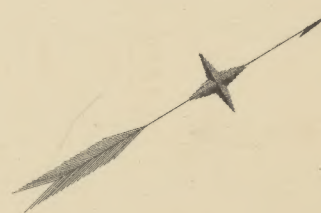

Copyright 1889 by Scarlett & Scarlett

THE LAWYERS' TITLE COMPANY HAS COPIES OF NEARLY EVERY MAP THAT HAS EVER BEEN MADE OF PROPERTY IN ESSEX COUNTY, 800 BROAD STREET.



HAMILTON & Co.!

The Easiest Terms, the Longest Time, and the Leading Installment House
in Essex County.



OUR CARPET DEPARTMENT.

CARPETS, RUGS & MATTINGS.

STOCK IS SECOND TO NONE.

1000 Different Patterns to Select from.

HEADQUARTERS for Oilcloths, Stoves Straw Mattings, RANGES,

CASH OR CREDIT.

LE DROIT

Fire-Place Heater, commonly called Baltimore Heater.



	Height.	Width.	Depth.
Size of Heater Body,	31 1/2 in.	28 1/2 in.	13 1/2 in.
" " Frames,	34 1/2 in.	32 1/2 in.	

Has all the modern improvements of other heaters, such as sectional Magazine and Fire Pot, Slicing and Draw Center Grate, and Dust Damper, besides which it has an Automatic Gas Damper and a Water Evaporating Tank.


The LE DROIT is equal in all respects to any heater yet brought out in Beauty of DESIGN, FITTINGS, MOUNTINGS, FINISH, OPERATION AND CONVENIENCE OF SETTING. Supplied with either ROUND, SQUARE OR FRENCH FRAMES

INSTALLMENTS!
Buffets, Lace Curtains & Window Shades.



LAMPS, REFRIGERATORS,
Pier Glasses, Pictures, Cabinets.

BUY FROM THE MANUFACTURERS.

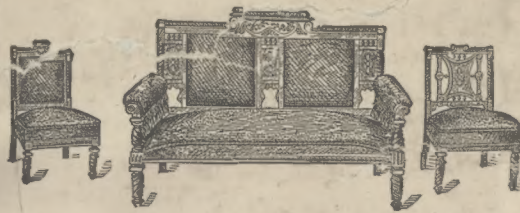

Parlor Suites in Plush, \$50. and Up.

Extension Tables, 6 feet, \$5.

Lounges, only \$5; Bed Springs, only \$1.50;

Kitchen Chairs, 25c;

Bedsteads (new designs), \$3.75;

Mixed Mattresses, only \$3;

100 Antique Oak Bedroom Suites, 8 pieces, \$27.50.

→ GOODS DELIVERED FREE TO ANY DISTANCE. ←

CASH OR CREDIT.

We are especially prepared to give estimates on
Furnishing those Kitchen Ranges and Baltimore Heaters.

Builders and people building their own homes will
do well to see us before placing their orders.




BUY FROM THE MANUFACTURERS,

—AND SAVE FROM—

25 TO 50 PER CENT.

The remarkable success of Hamilton & Co. is to be attributed to their thorough knowledge of the furniture and carpet business in every detail, as well as to their ample capital. They have exceptional facilities for meeting the wants of the public, every department being replete with a new stock of goods at the

Lowest Prices, Cash or Installments.

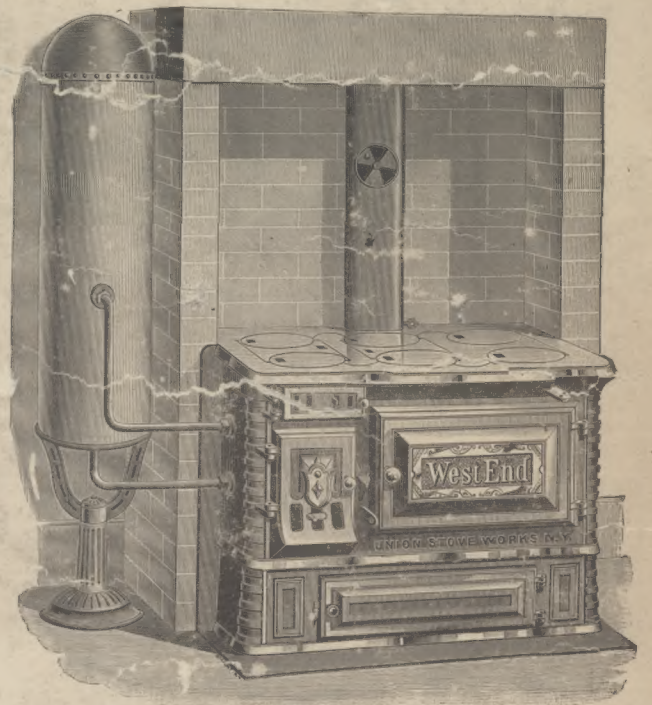

WEST END, FOR COAL.

With full Warming Closet and Sifting Grate.
8 INCH.

Size of Oven: Width, 18 in; Height, 11 in; Depth, 16 1/2 in.

Openings required for Setting, 2 feet, 10 in.

Estimates given on furnishing Houses Complete. Sums made to Suits all Customers.

◇ HAMILTON & CO., ◇

730 and 732 Broad Street and 5 Commerce Street,

NEWARK, N. J.

ATLAS
OF
THE CITY OF
NEWARK

NEW JERSEY

EDWARD S. KILGORE

EDWARD S. KILGORE